COUNTY	STATE	PROJECT NUMBER	FISCAL YEAR	SHEET NO.	TOTAL SHEETS
SEDGWICK	KANSAS				

W8–1
30"x30"

BUMP SIGN
(AS REQUIRED BY THE ENGINEER)

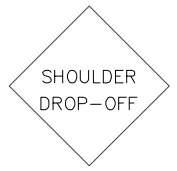

W8–9a
36"x36"

SHOULDER DROP–OFF SIGN
(SPACED @ 1/4 MILE THROUGHOUT PROJECT AS REQUIRED)

W8–11
36"x36"

UNEVEN LANES SIGN
(SPACED @ 1/4 MILE THROUGHOUT PROJECT AS REQUIRED)

LIST OF TRAFFIC CONTROL DEVICES *

MUTCD DEVICE NO.	NO.	FLASHERS TYPE A	FLASHERS TYPE B	REMARKS
W20–1	2			
R2–5c	2			
W20–4	2			
R4–1	2			
R2–1	2			
W20–7a	2			
G20–2A	2			
W8–9a				
W8–11				
W8–1				

* FOR INFORMATION ONLY

DELINEATORS & CHANNELIZATION DEVICES

DEVICE	NO.	SIZE	FLASHERS TYPE A	FLASHERS TYPE B	FLASHERS TYPE C
BARRICADES					
TYPE III					
TYPE II					
TYPE I					
DRUMS					
CONES					
TUBES					
VERTICAL PANELS					
SINGLE					
BACK TO BACK					
PAVEMENT MARKING	WHITE	YELLOW			
4" BROKEN (Lin. Ft.)					
4" SOLID (Lin. Ft.)					
TEMPORARY STRIPING (Line Mile)					

SEE SHEET NO. _____ FOR TRAFFIC CONTROL NOTES

NOTE:

Flagger ahead (W20–7a, symbolic) sign shall be used only when a flagger is present. At all other times this sign shall be covered or removed.

Flaggers shall comply with the "Handbook For Flaggers" State of Kansas (latest edition).

On roadways utilizing a flagger, additional flaggers and W20–7a signs may be required when traffic volumes, especially during peak hours, are such that approaching traffic will not have adequate advance warning or when traffic is backed up more than fifteen hundred (1500') feet from the flagger station.

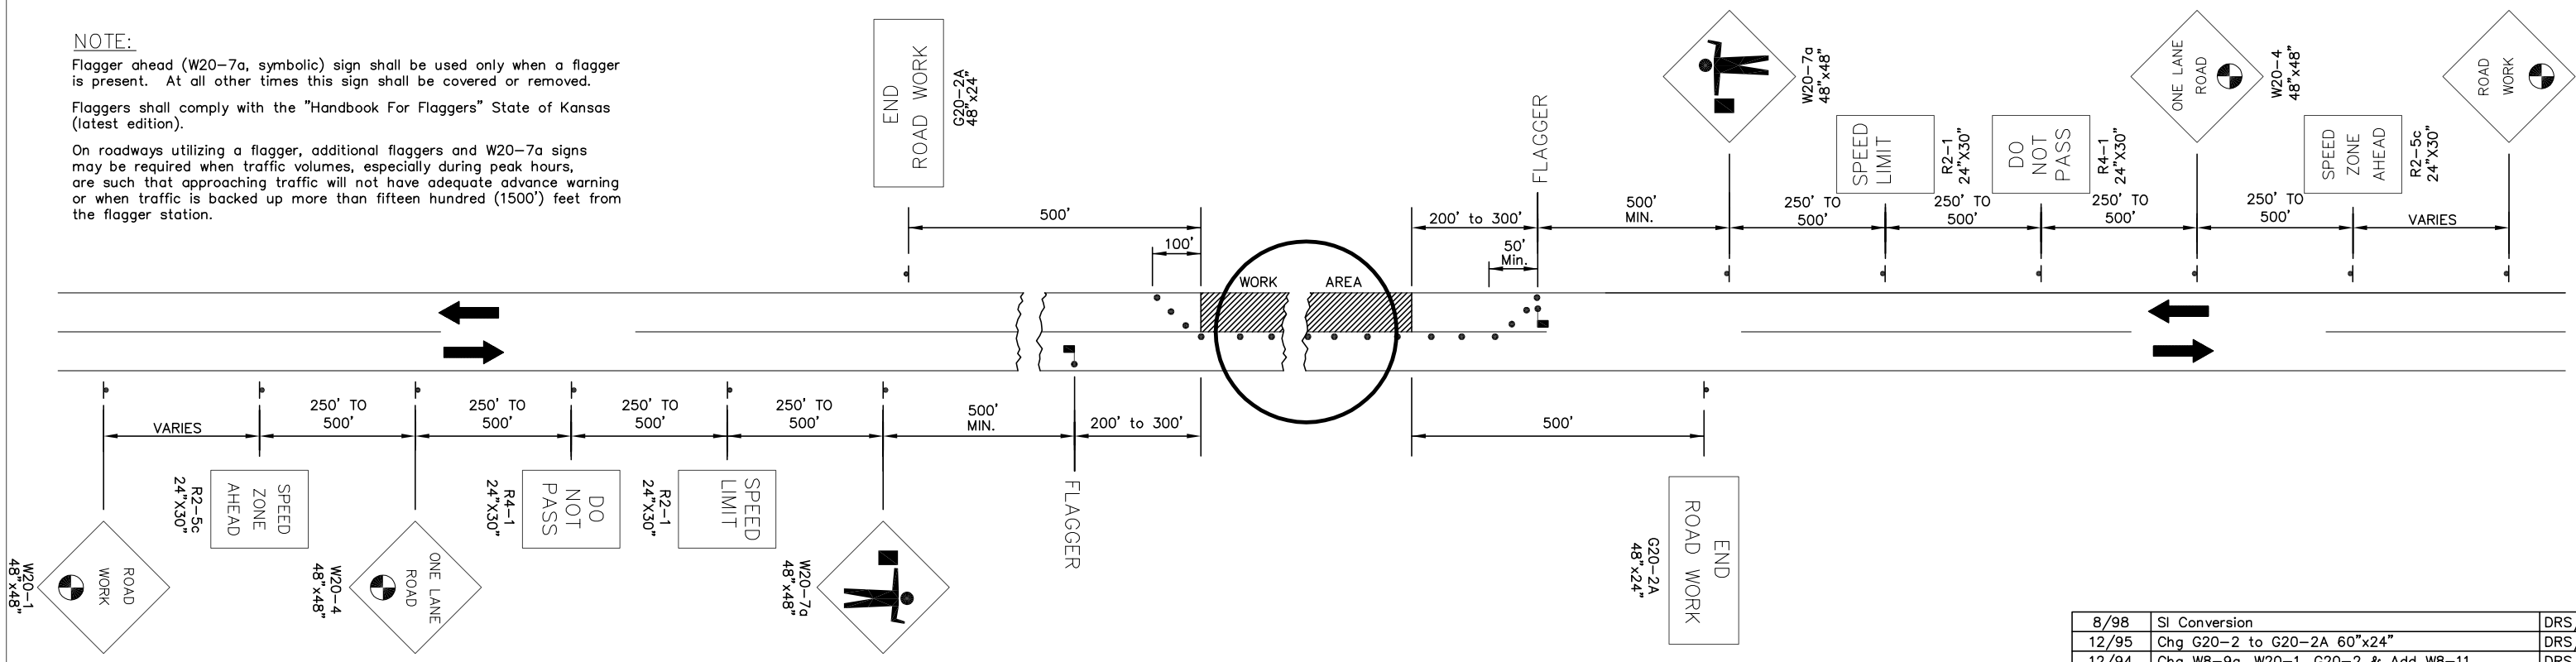

Distance To Be Determined By The ENGINEER.

• Channelization devices.

TRAFFIC CONTROL PLAN
FOR HANDLING ONE–LANE TRAFFIC THROUGH WORK AREA
(FLAGGER)

Date	Description	By /Chk
8/98	SI Conversion	DRS/MRB
12/95	Chg G20–2 to G20–2A 60"x24"	DRS/MRB
12/94	Chg W8–9a, W20–1, G20–2 & Add W8–11	DRS/MRB

TRAFFIC CONTROL PLAN FOR ONE LANE CLOSED ON A TWO–LANE ROADWAY (FLAGGER)

T.C. NO. 3.0

PREPARED BY
SEDGWICK COUNTY PUBLIC WORKS
HIGHWAY DEPARTMENT

DAVID C. SPEARS, P.E. — DIRECTOR/COUNTY ENGINEER

REVISED	SCALE	DESIGNED	DRAWN	CHECKED	SHEET NO.
	NONE	M.R.B.	D.R.S.	M.R.B.	30/43
	DATE	6/88	4/94	4/94	
	DWG NAME: Q:\Blocks\Std\Tc3.dwg				