HAWTHORNE 3RD ADDITION
WILLIAMSGATE/CAMDEN CAHSE
CROSS SECTIONS

8+25

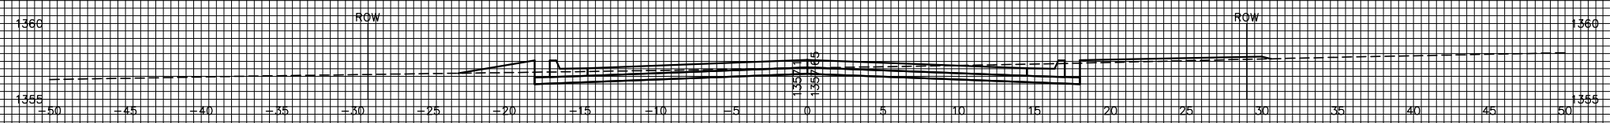

8+00

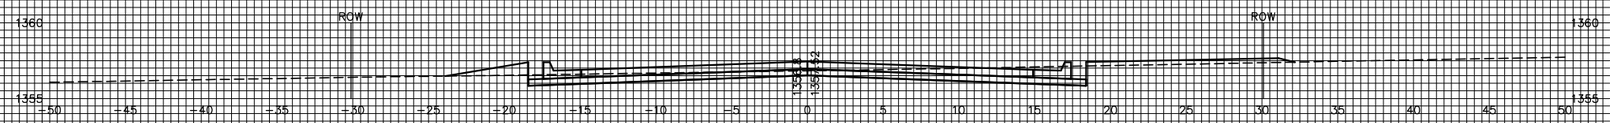

7+81.35

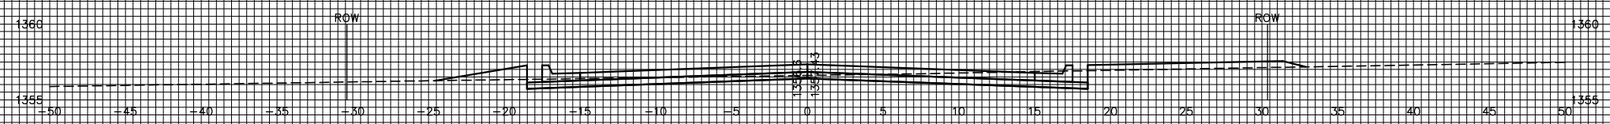

7+75

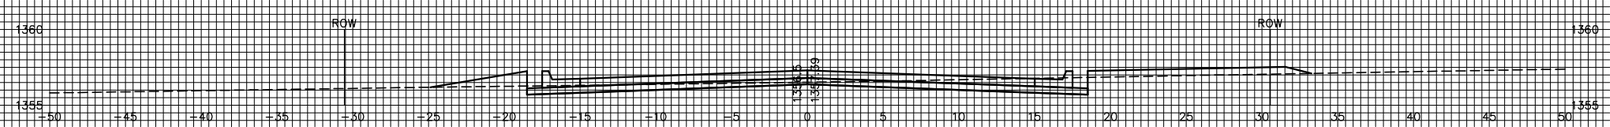

7+50

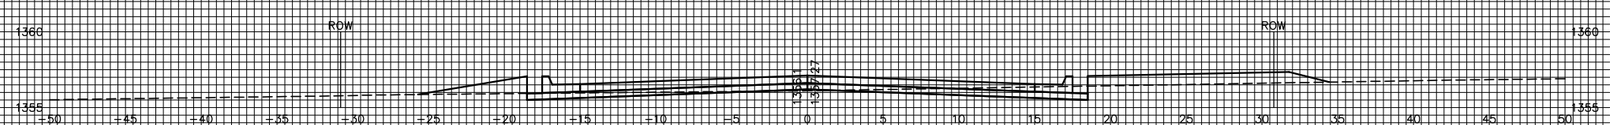

7+25

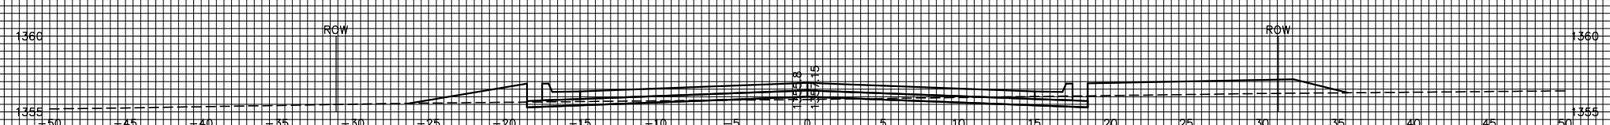

WILLIAMSGATE