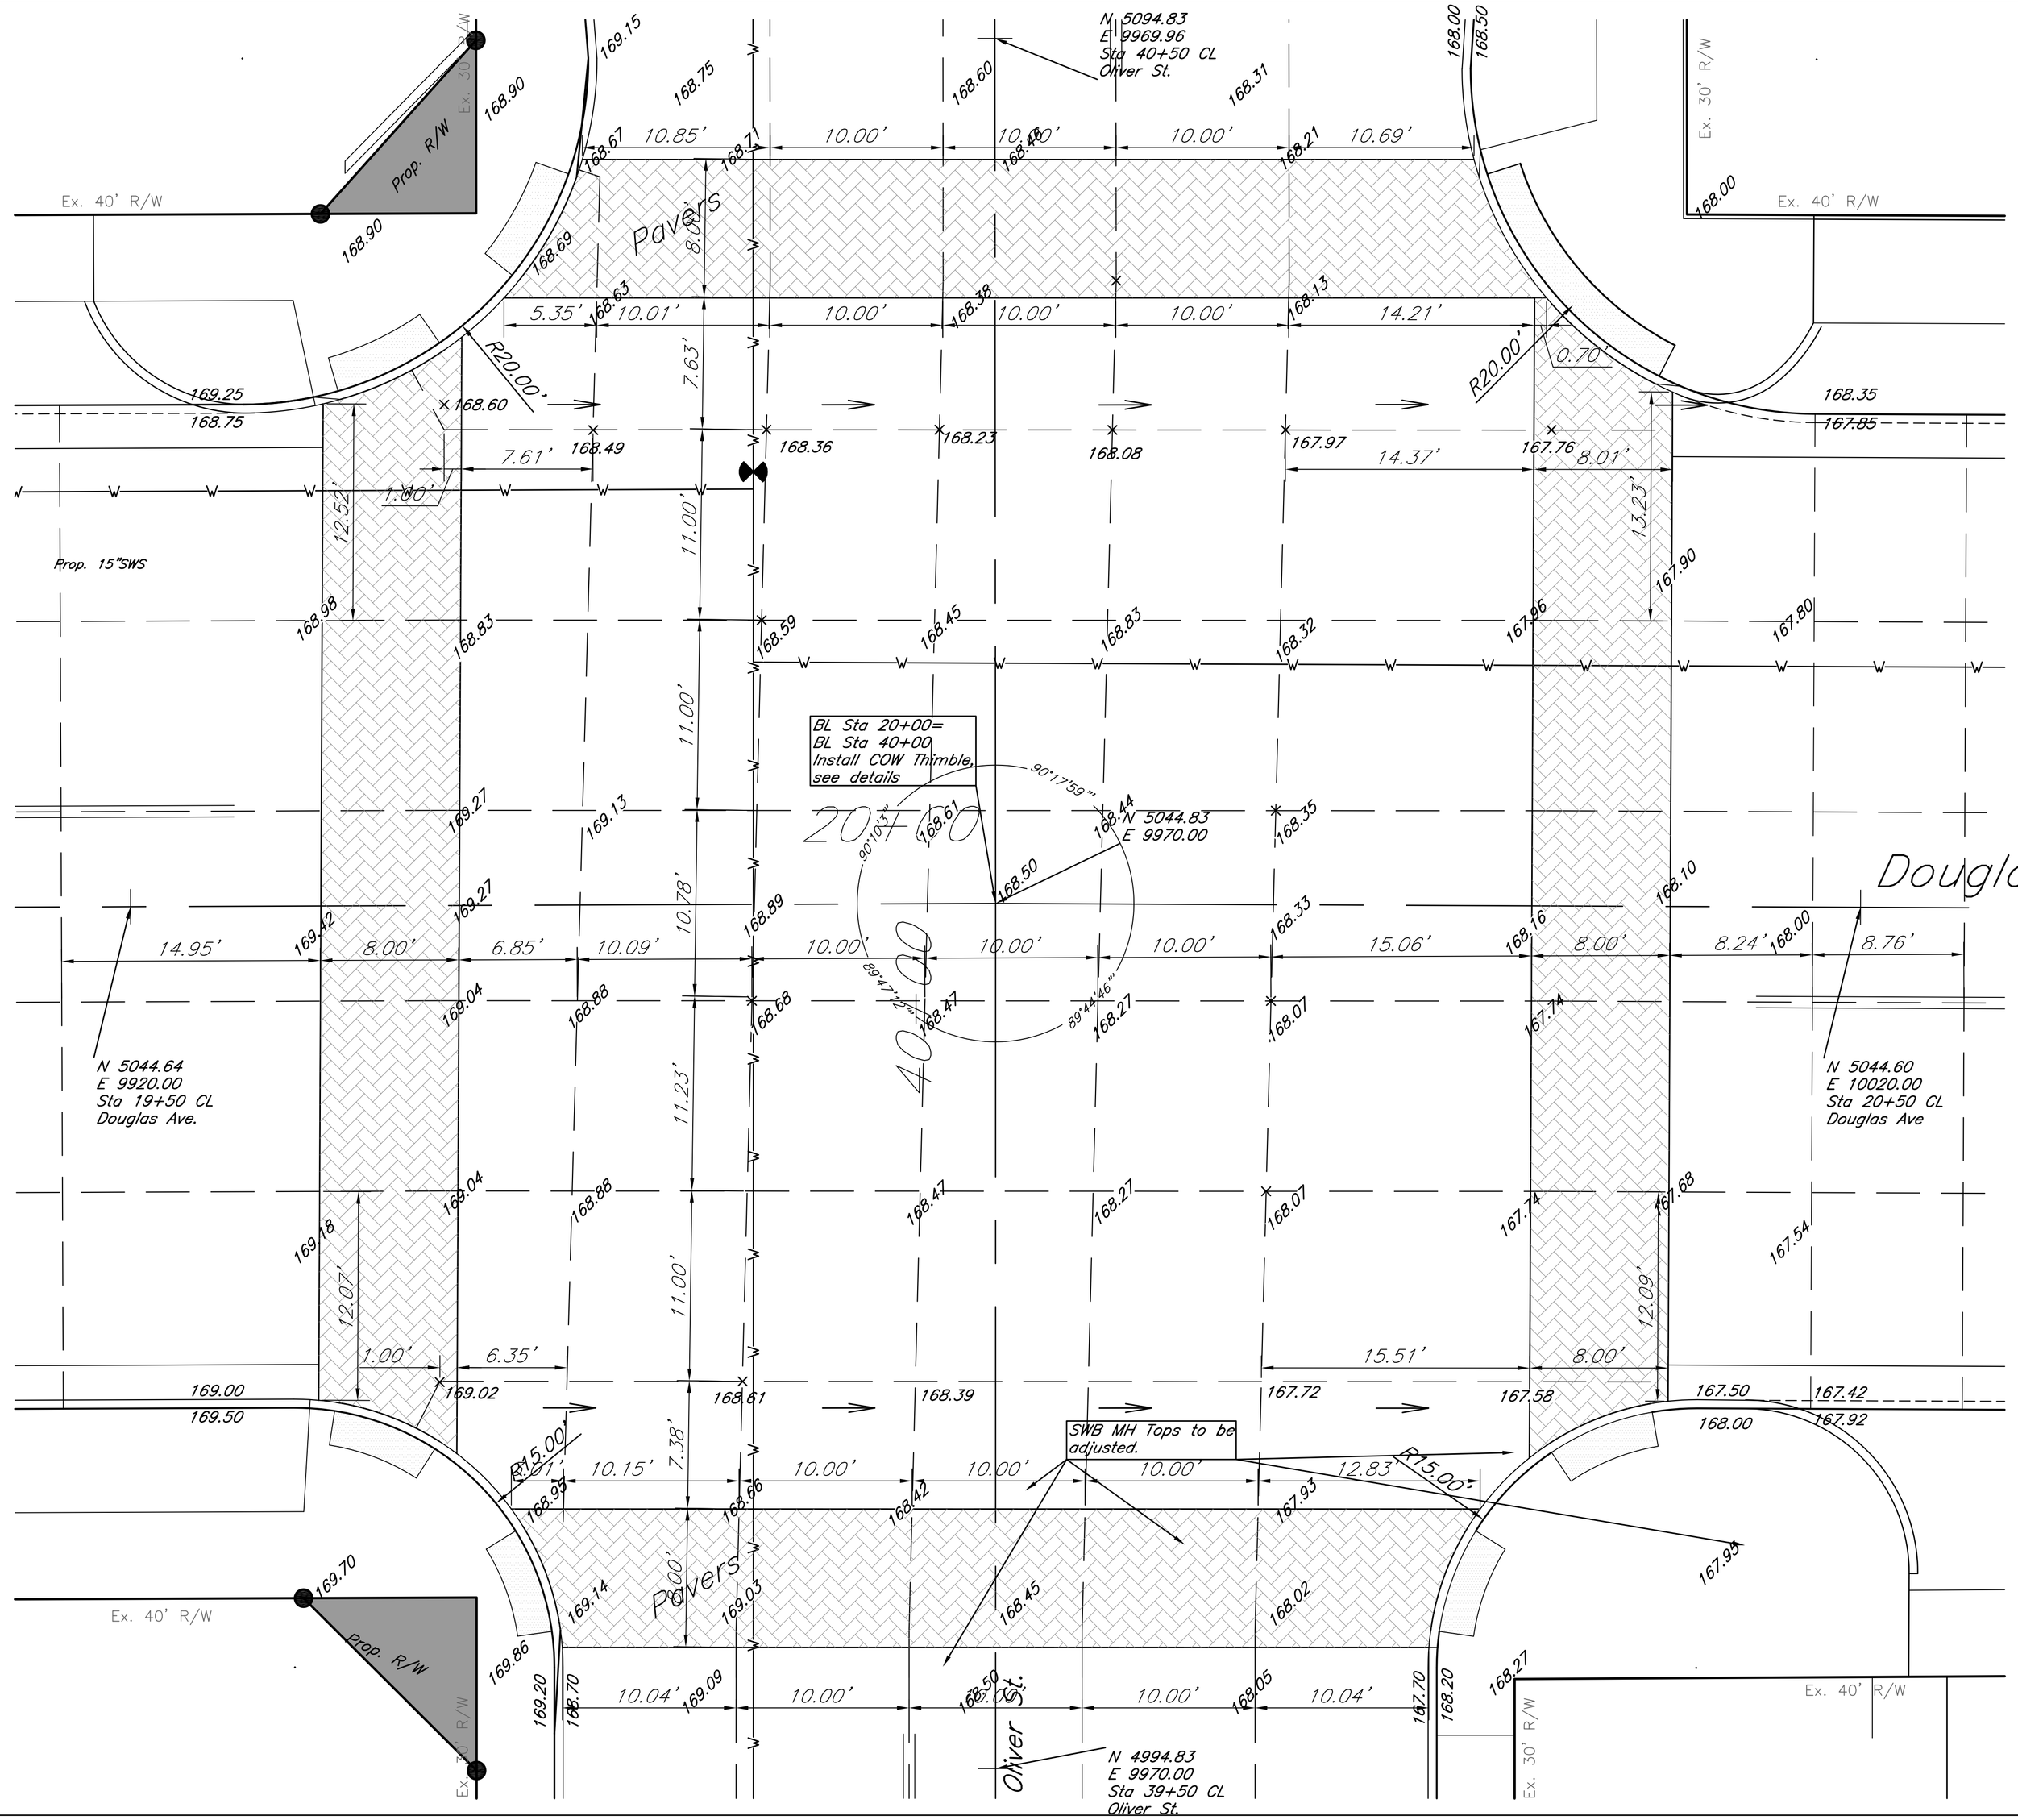

(IN FEET)
1 inch = 5 ft.

Oliver and Douglas

Intersection Grading Plan

Wichita, KS

kemiller engineering
516 S. Market,
Wichita, KS 67202
316/264-0242

PROJECT NUMBER 472-83755			
03033	intersection	7/2005	12
PB	JO	2/15/08	49