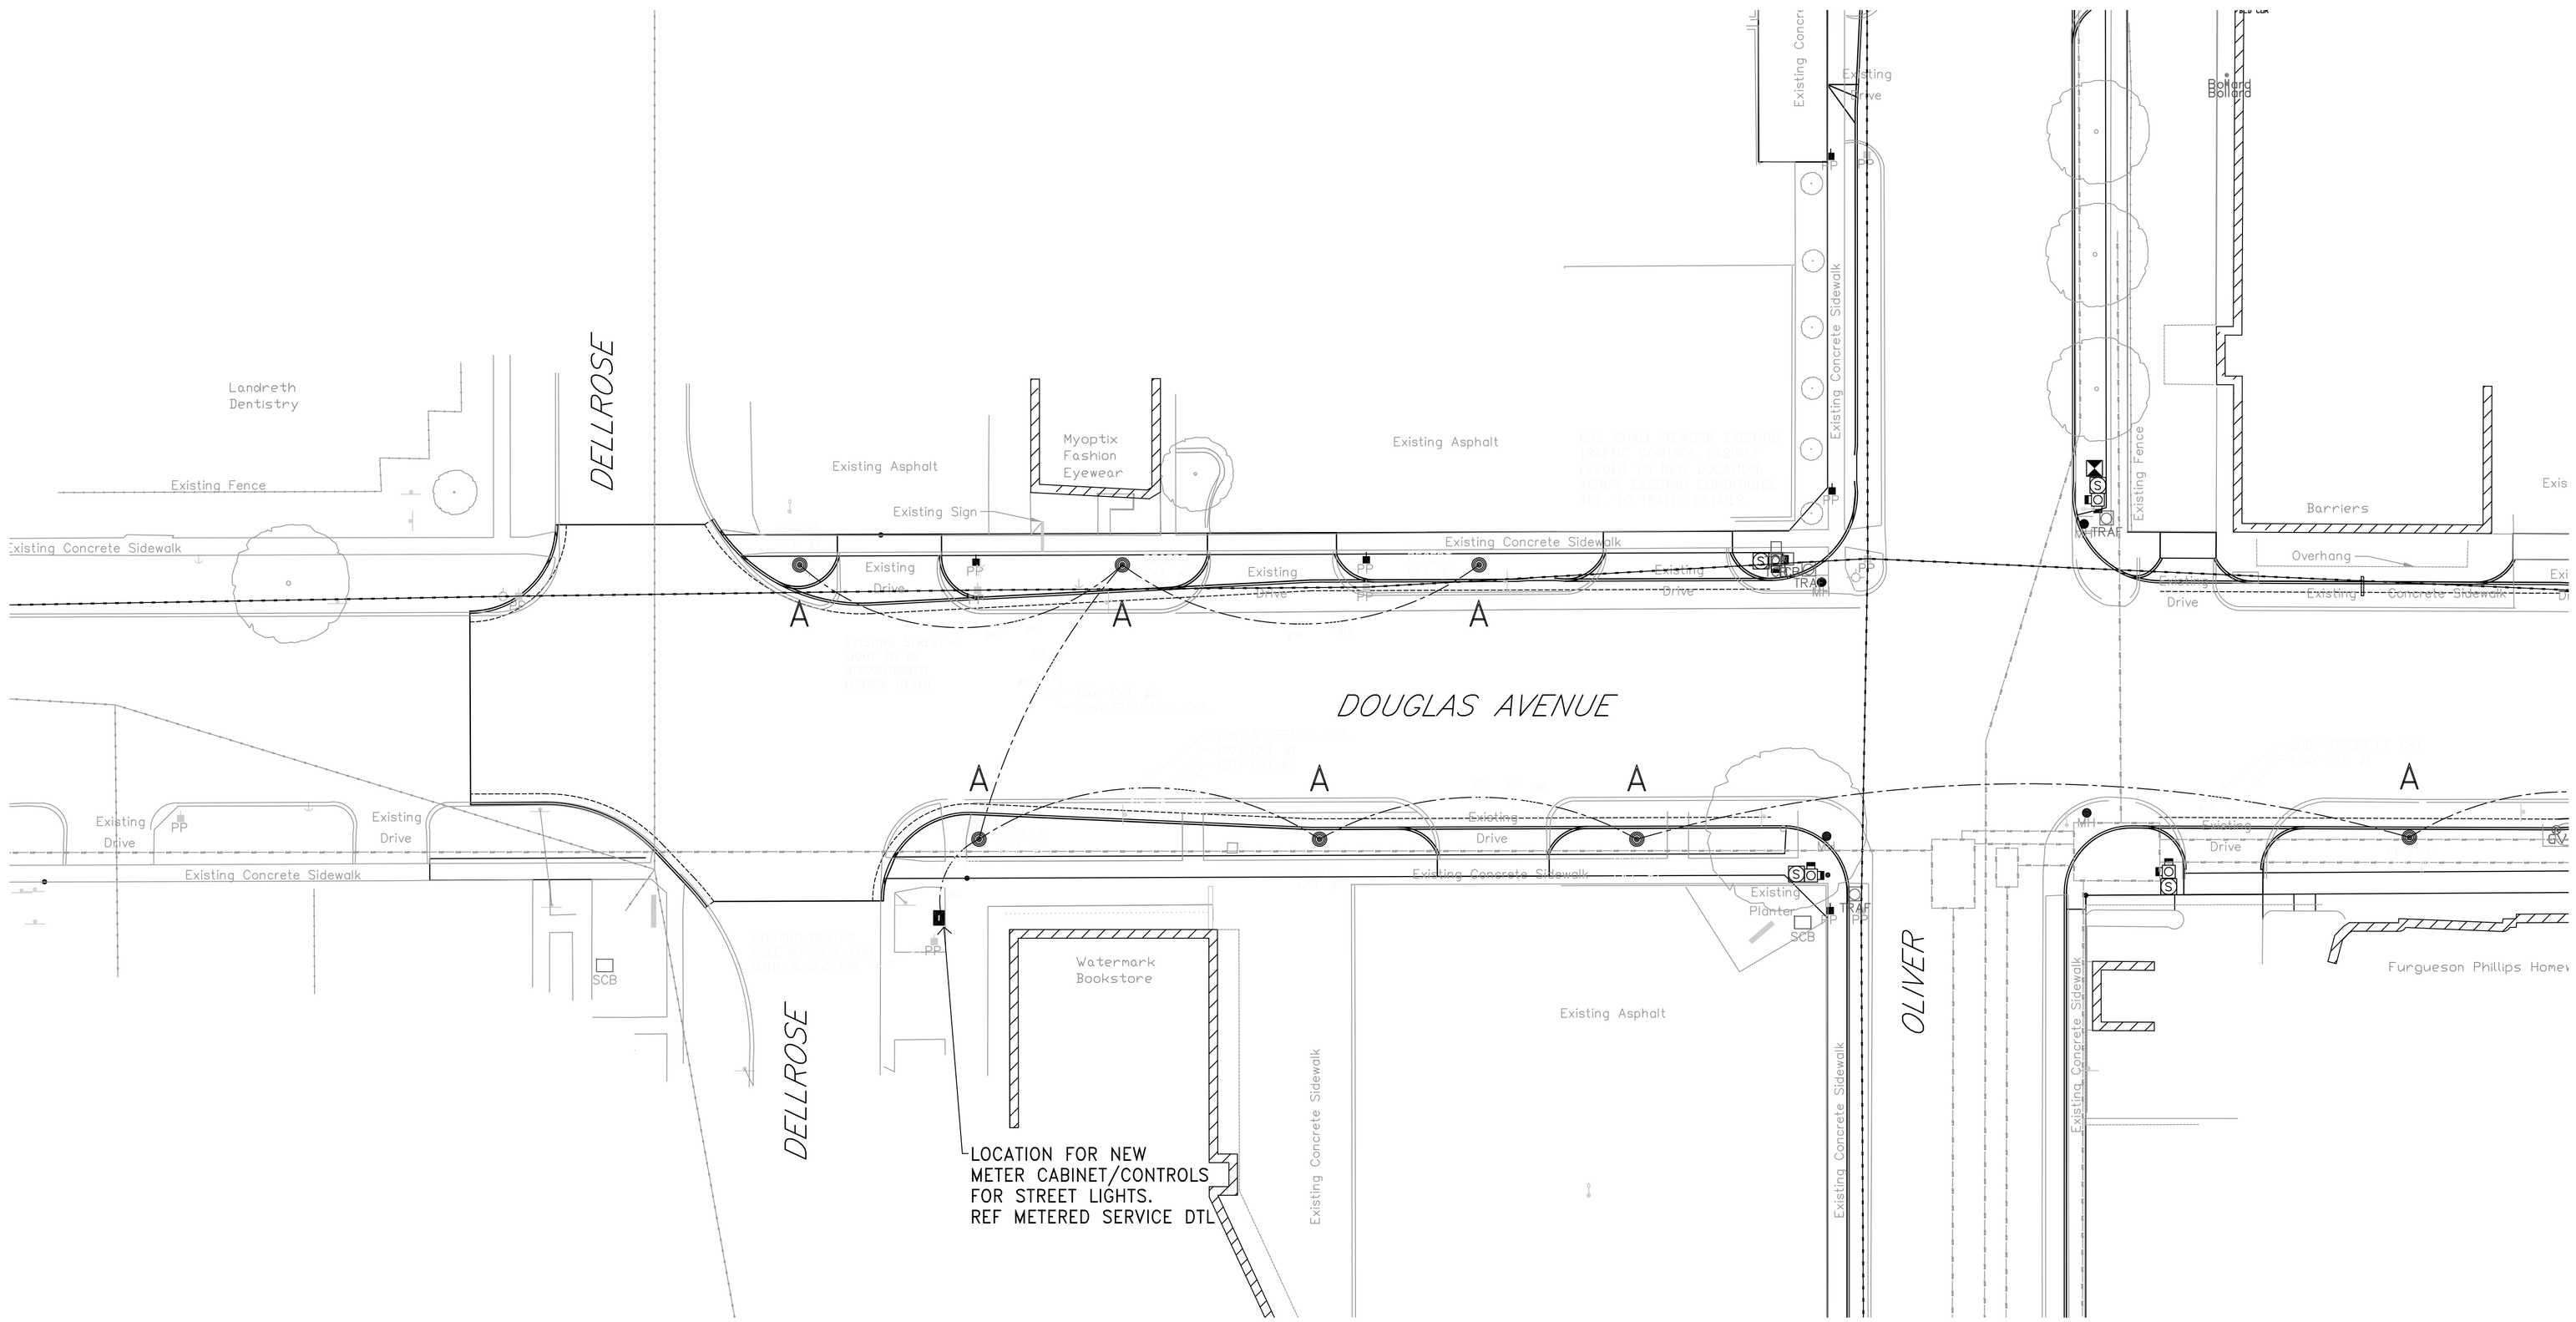

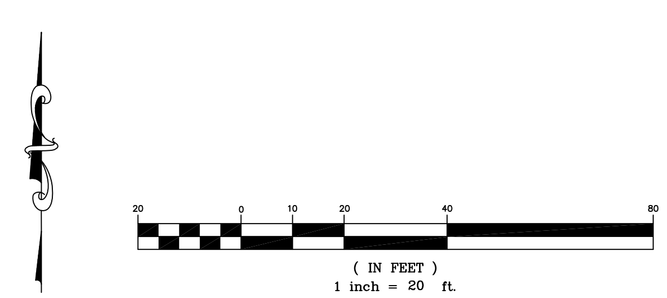

Oliver and Douglas

Electrical Plan Sta. 16+54 to 20+00

Wichita, KS

kemiller engineering

516 S. Market,
Wichita, KS 67202
316/264-0242

PROJECT NUMBER			
472-83755			
KEM NO. 03033	FILE DOL-E2	DATE 3/2008	SHEET 48
DESIGN DAJ	DRAWN DAJ	REVISED 3/20/08	OF 49