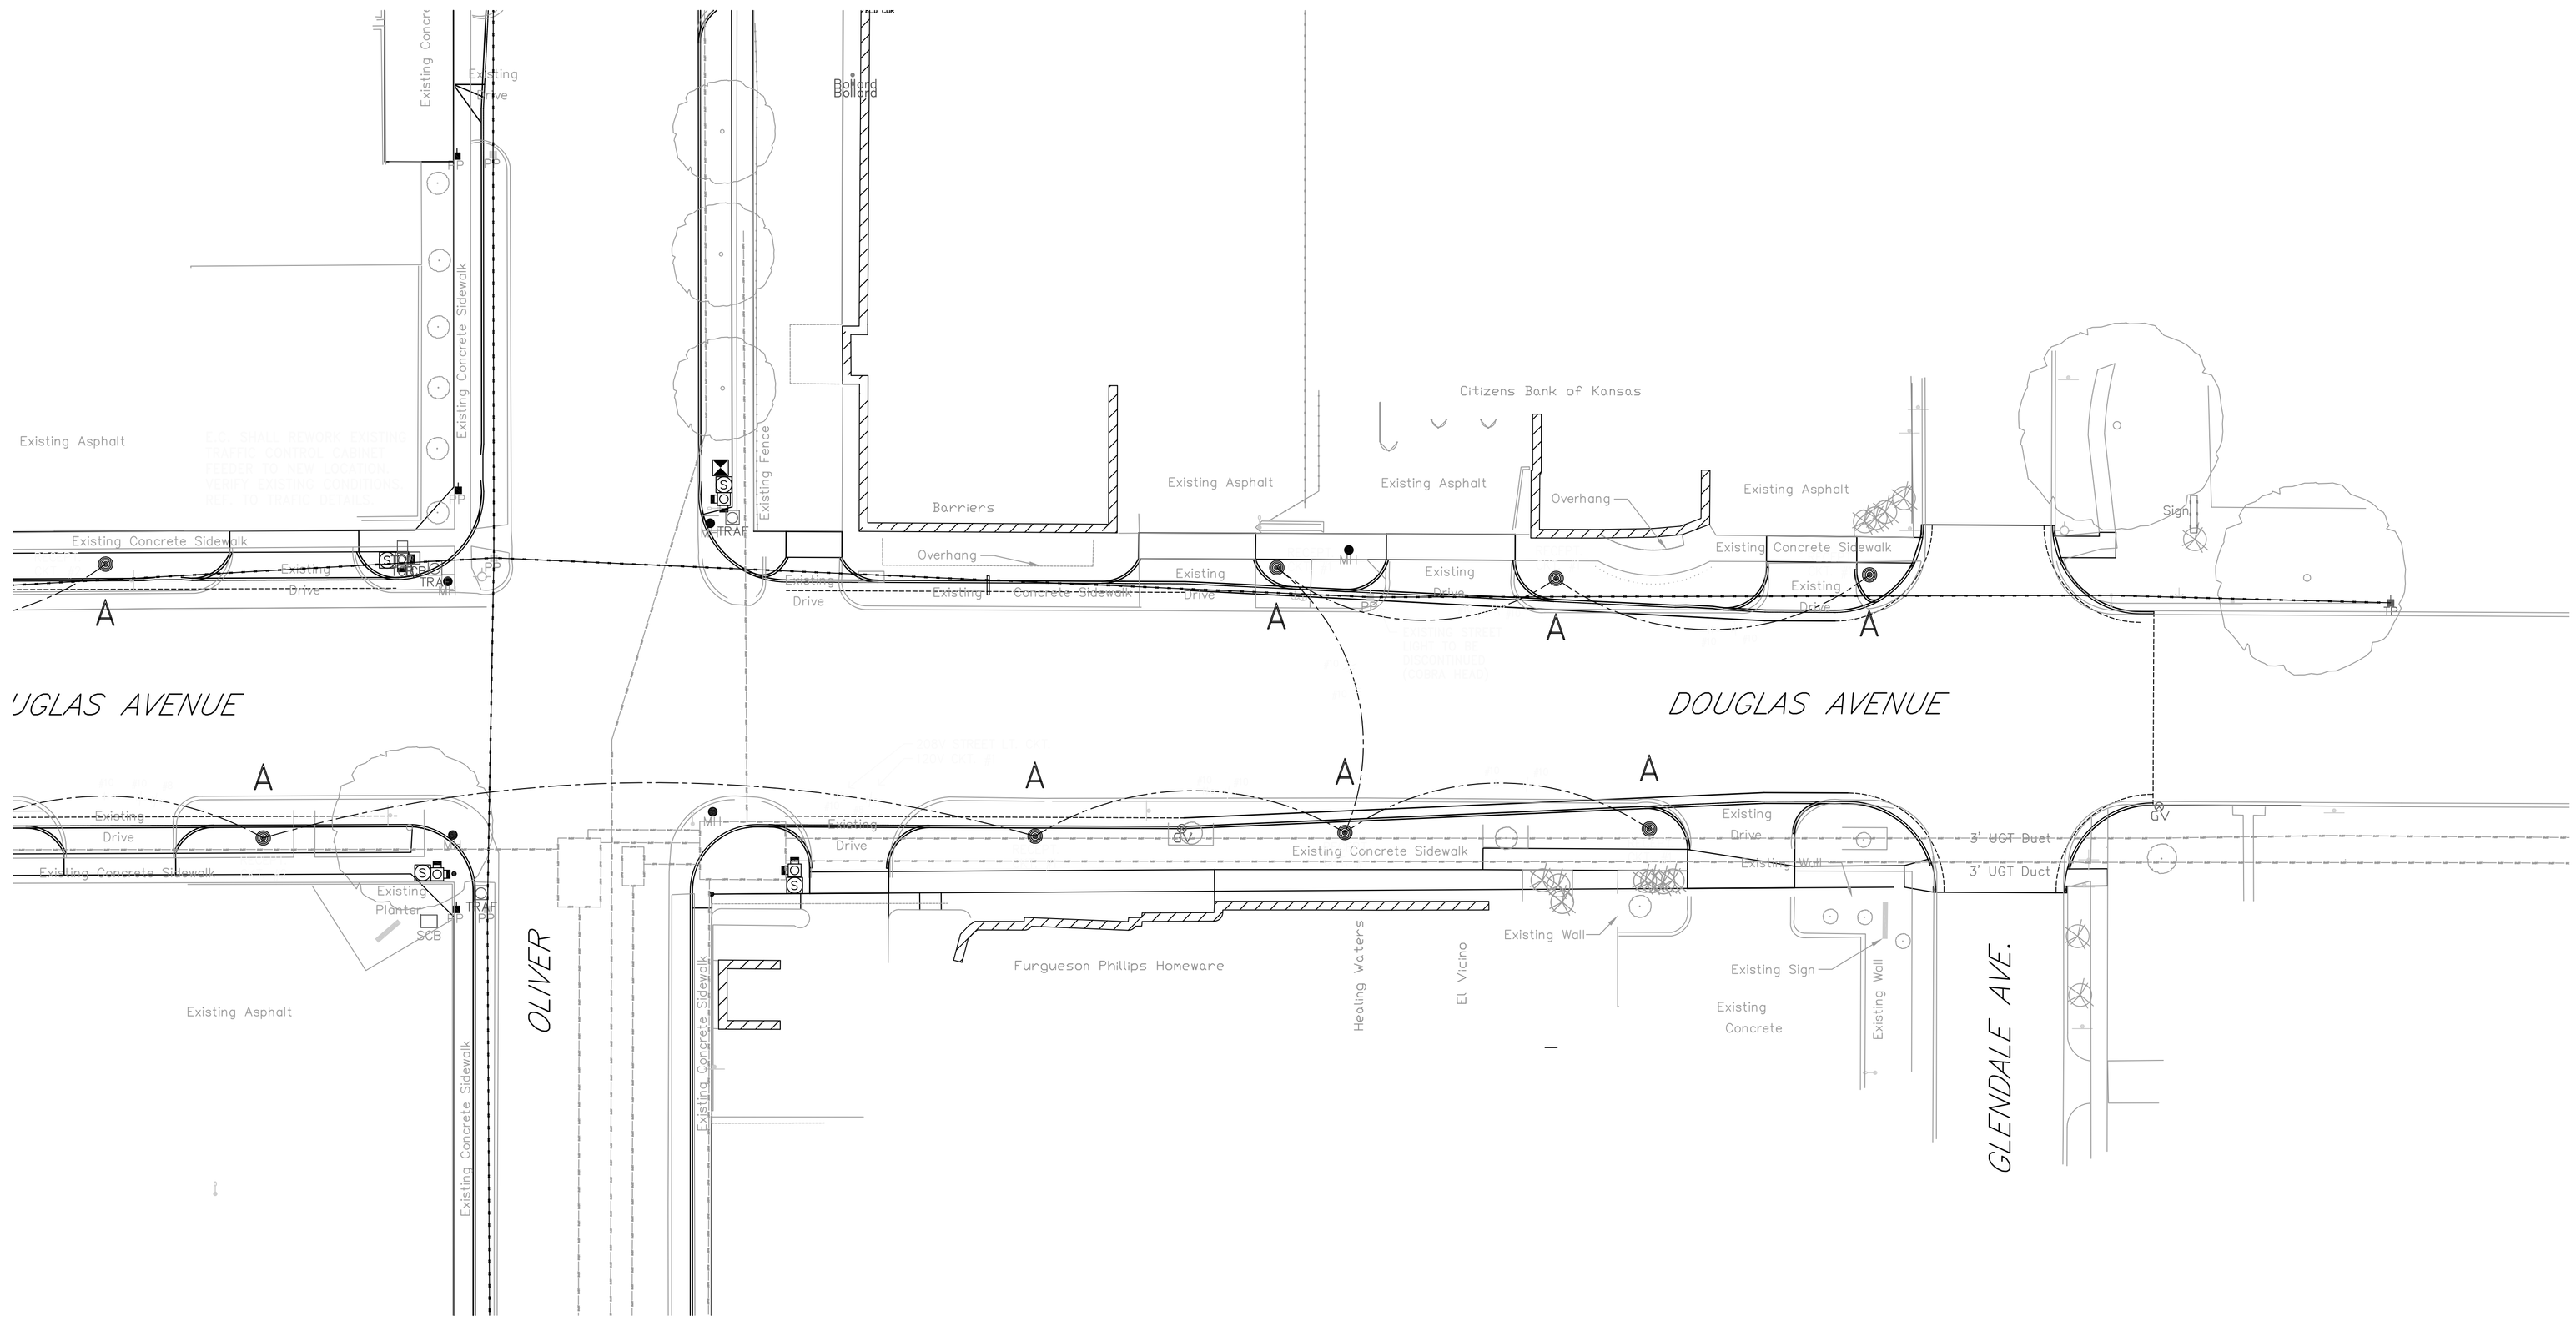

(IN FEET)
1 inch = 20 ft.

Oliver and Douglas

Electrical Plan Sta. 20+00 to 23+65

Wichita, KS

kemiller engineering
516 S. Market,
Wichita, KS 67202
316/264-0242

PROJECT NUMBER 472-83755			
KEM NO. 03033	FILE DOL-E3	DATE 2/2008	SHEET 49
DESIGN DAJ	DRAWN DAJ	REVISED 2/15/08	OF 49