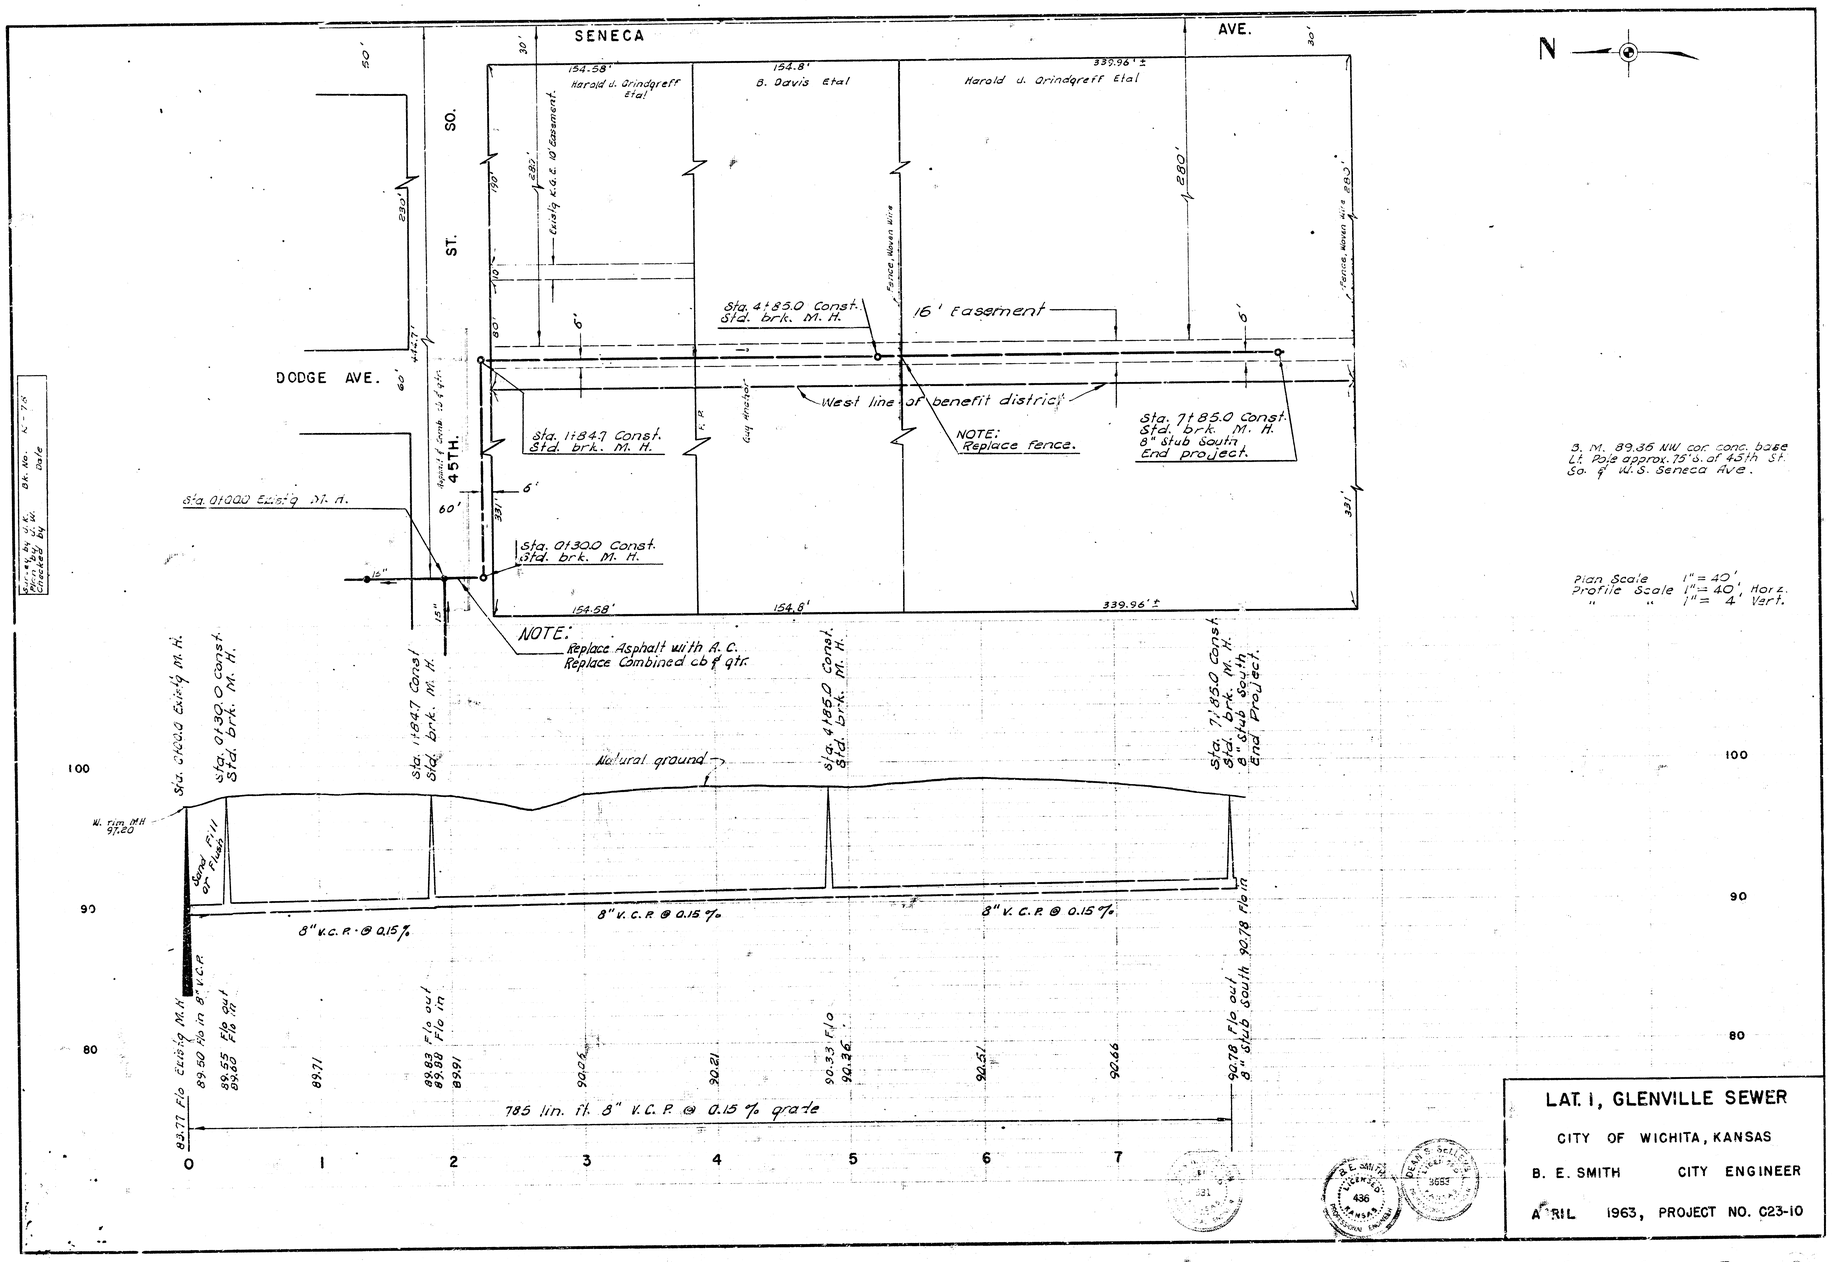

LAT. 1, GLENVILLE SEWER

CITY OF WICHITA, KANSAS

B. E. SMITH CITY ENGINEER

APRIL 1963, PROJECT NO. C23-10