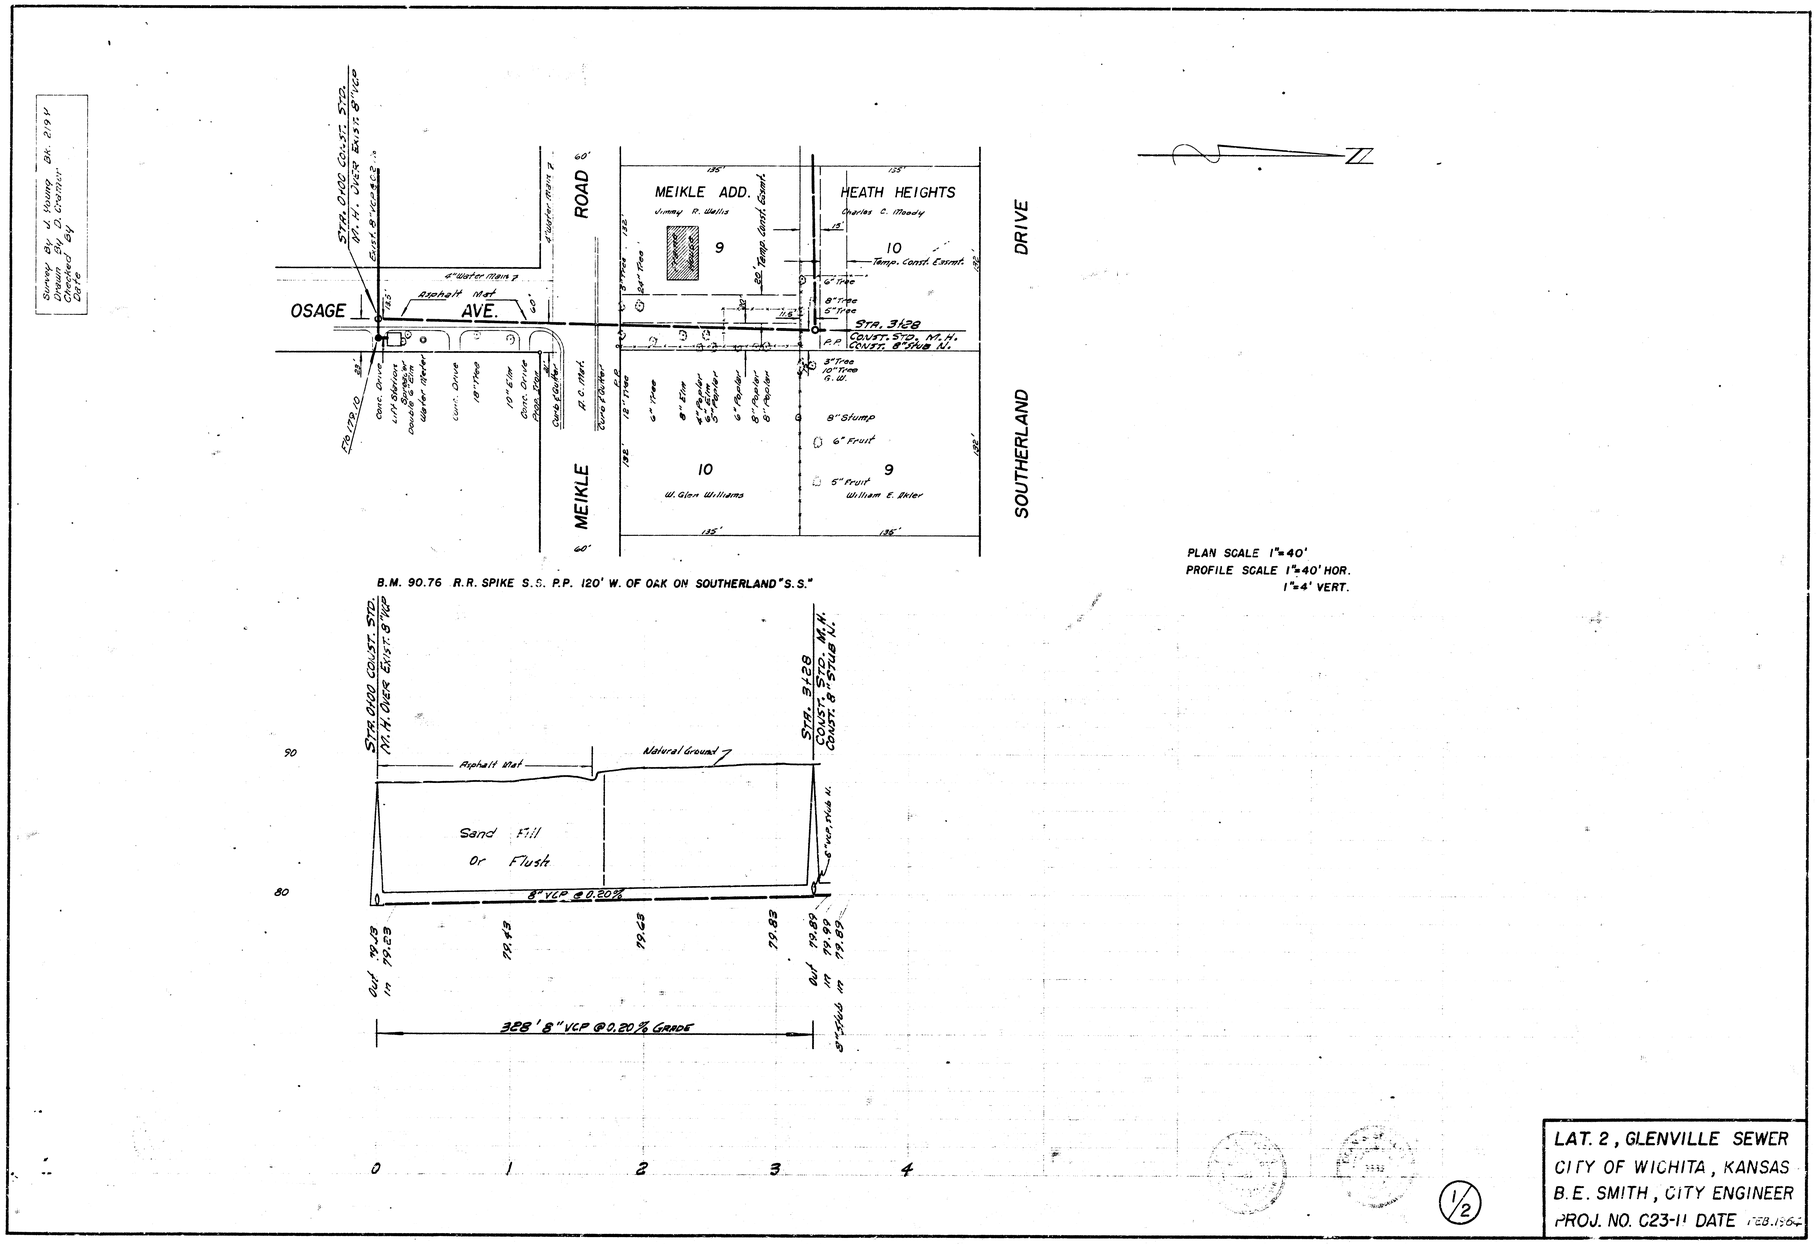

PLAN SCALE 1"=40'
PROFILE SCALE 1"=40' HOR.
1"=4' VERT.

1/2

LAT. 2, GLENVILLE SEWER
CITY OF WICHITA, KANSAS
B.E. SMITH, CITY ENGINEER
PROJ. NO. C23-11 DATE FEB. 1964

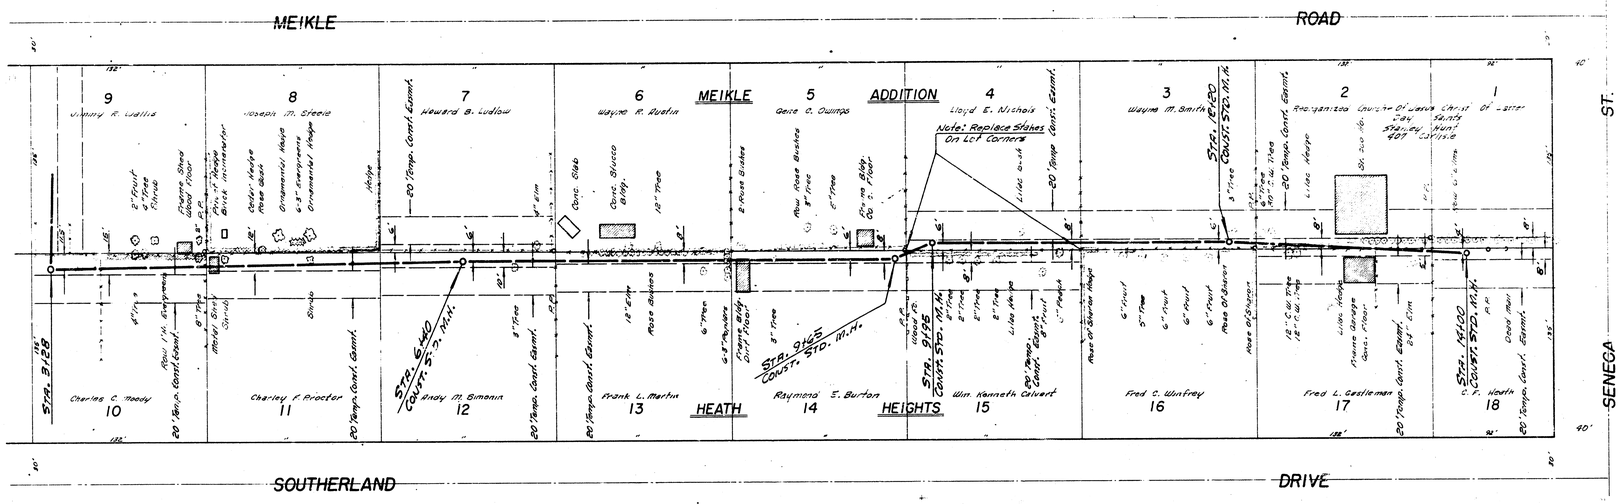

2/2

LAT. 2 , GLENVILLE S.