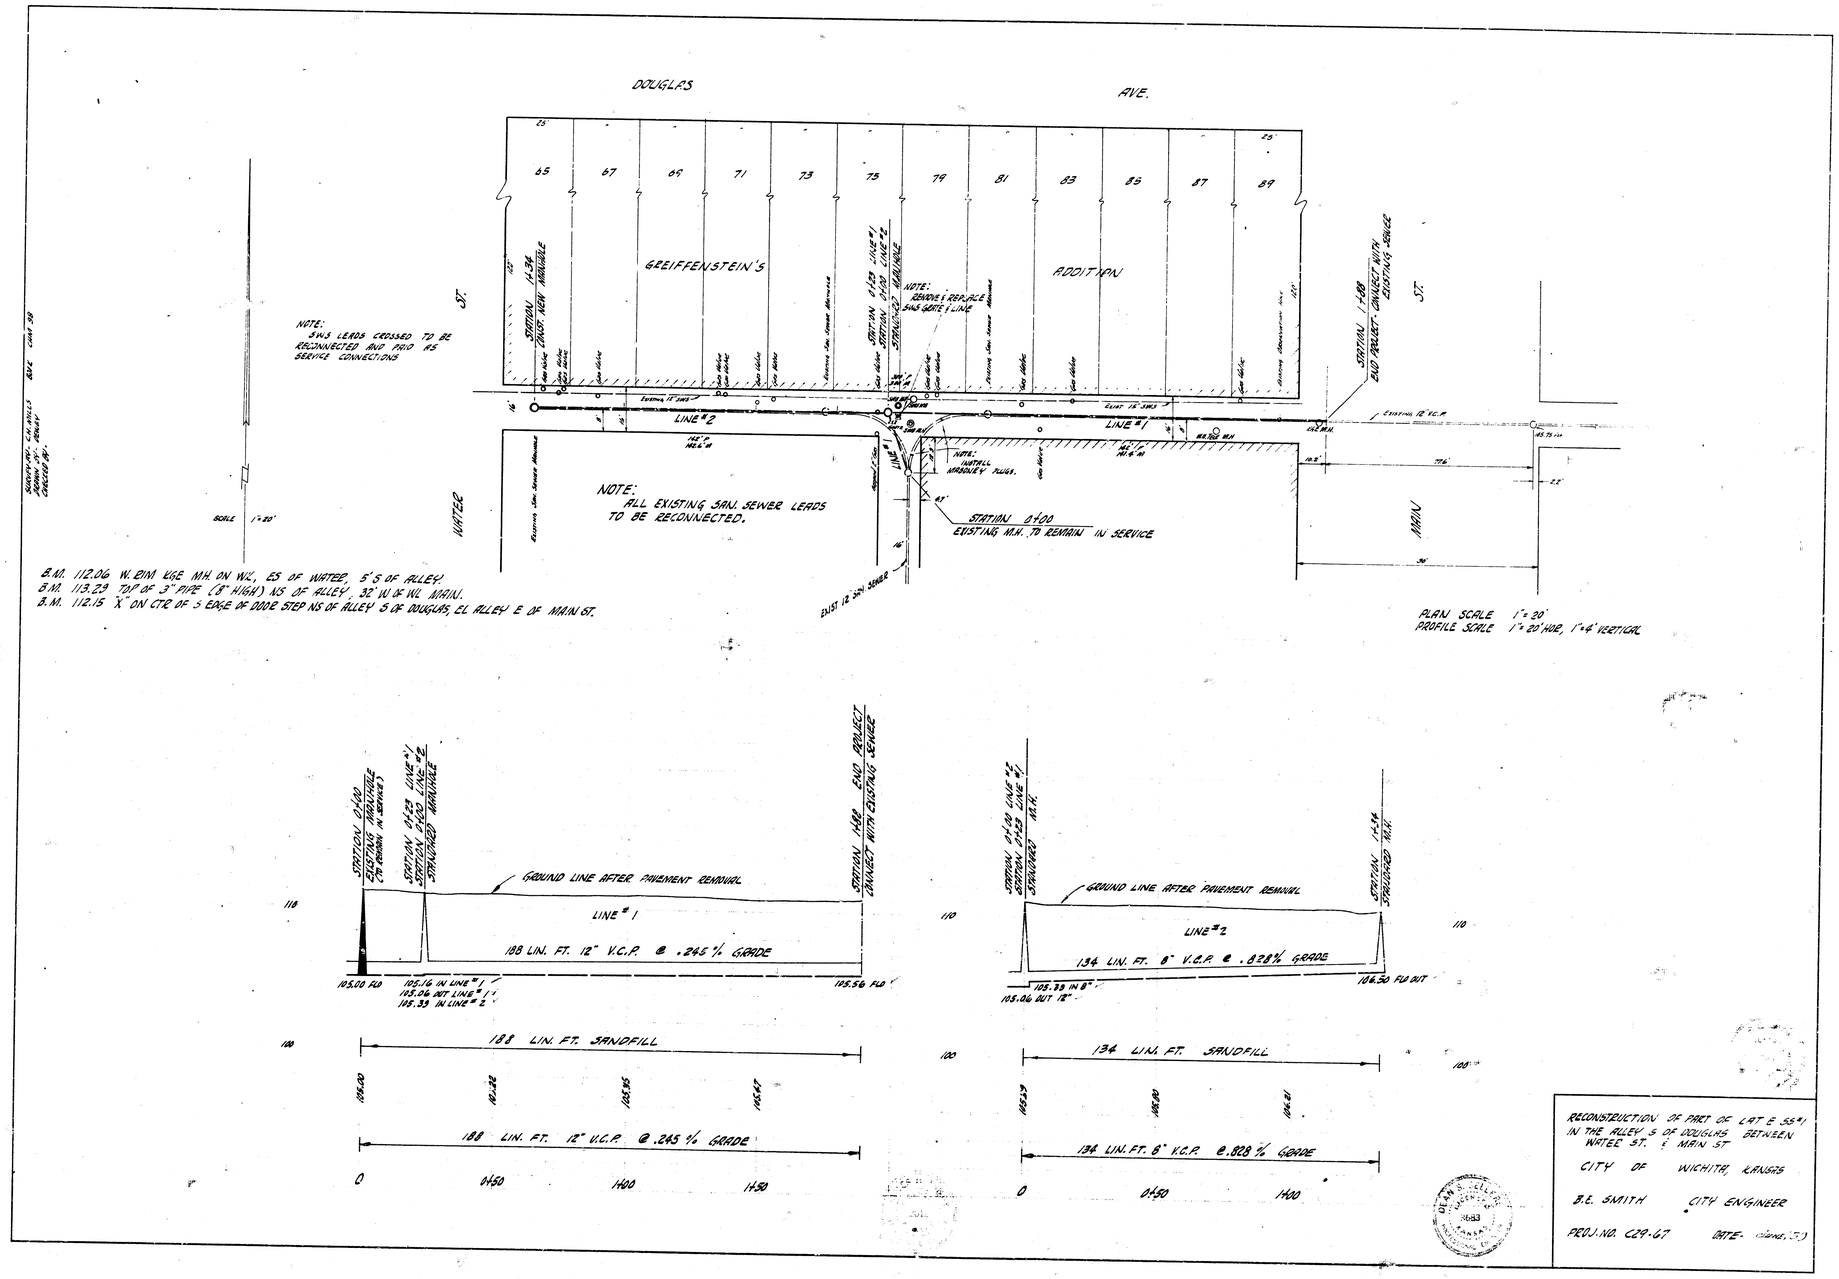

RECONSTRUCTION OF PART OF LOT E 55'
IN THE ALLEY S OF DOUGLAS BETWEEN
WATER ST. & MAIN ST.

CITY OF WICHITA, KANSAS

B.E. SMITH CITY ENGINEER

PROJ. NO. C29-67 DATE: (illegible)