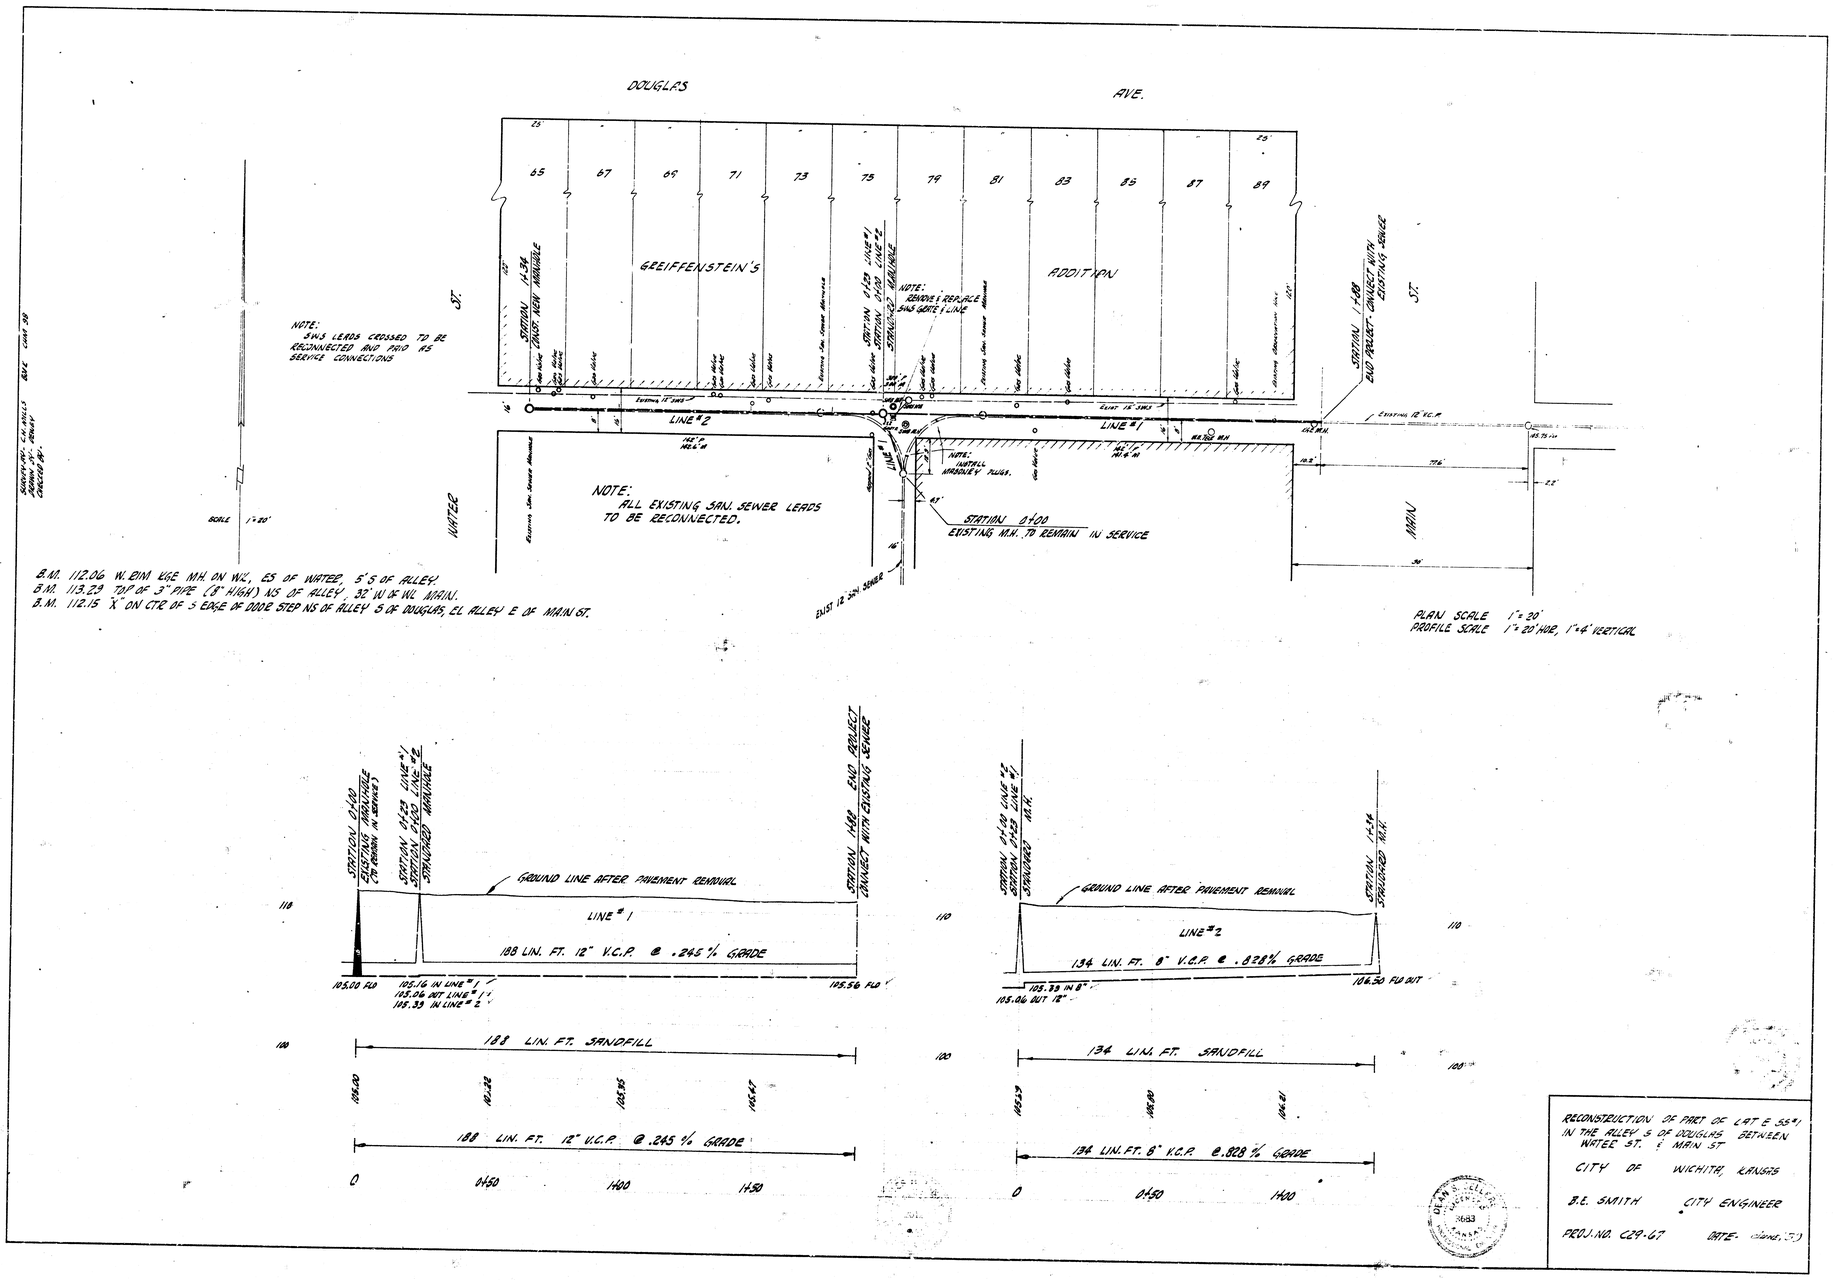

RECONSTRUCTION OF PART OF LOT E 35-1 IN THE ALLEY S OF DOUGLAS BETWEEN WATER ST. & MAIN ST.

CITY OF WICHITA, KANSAS

B.E. SMITH CITY ENGINEER

PROJ. NO. 029-67 DATE: (illegible, 67)