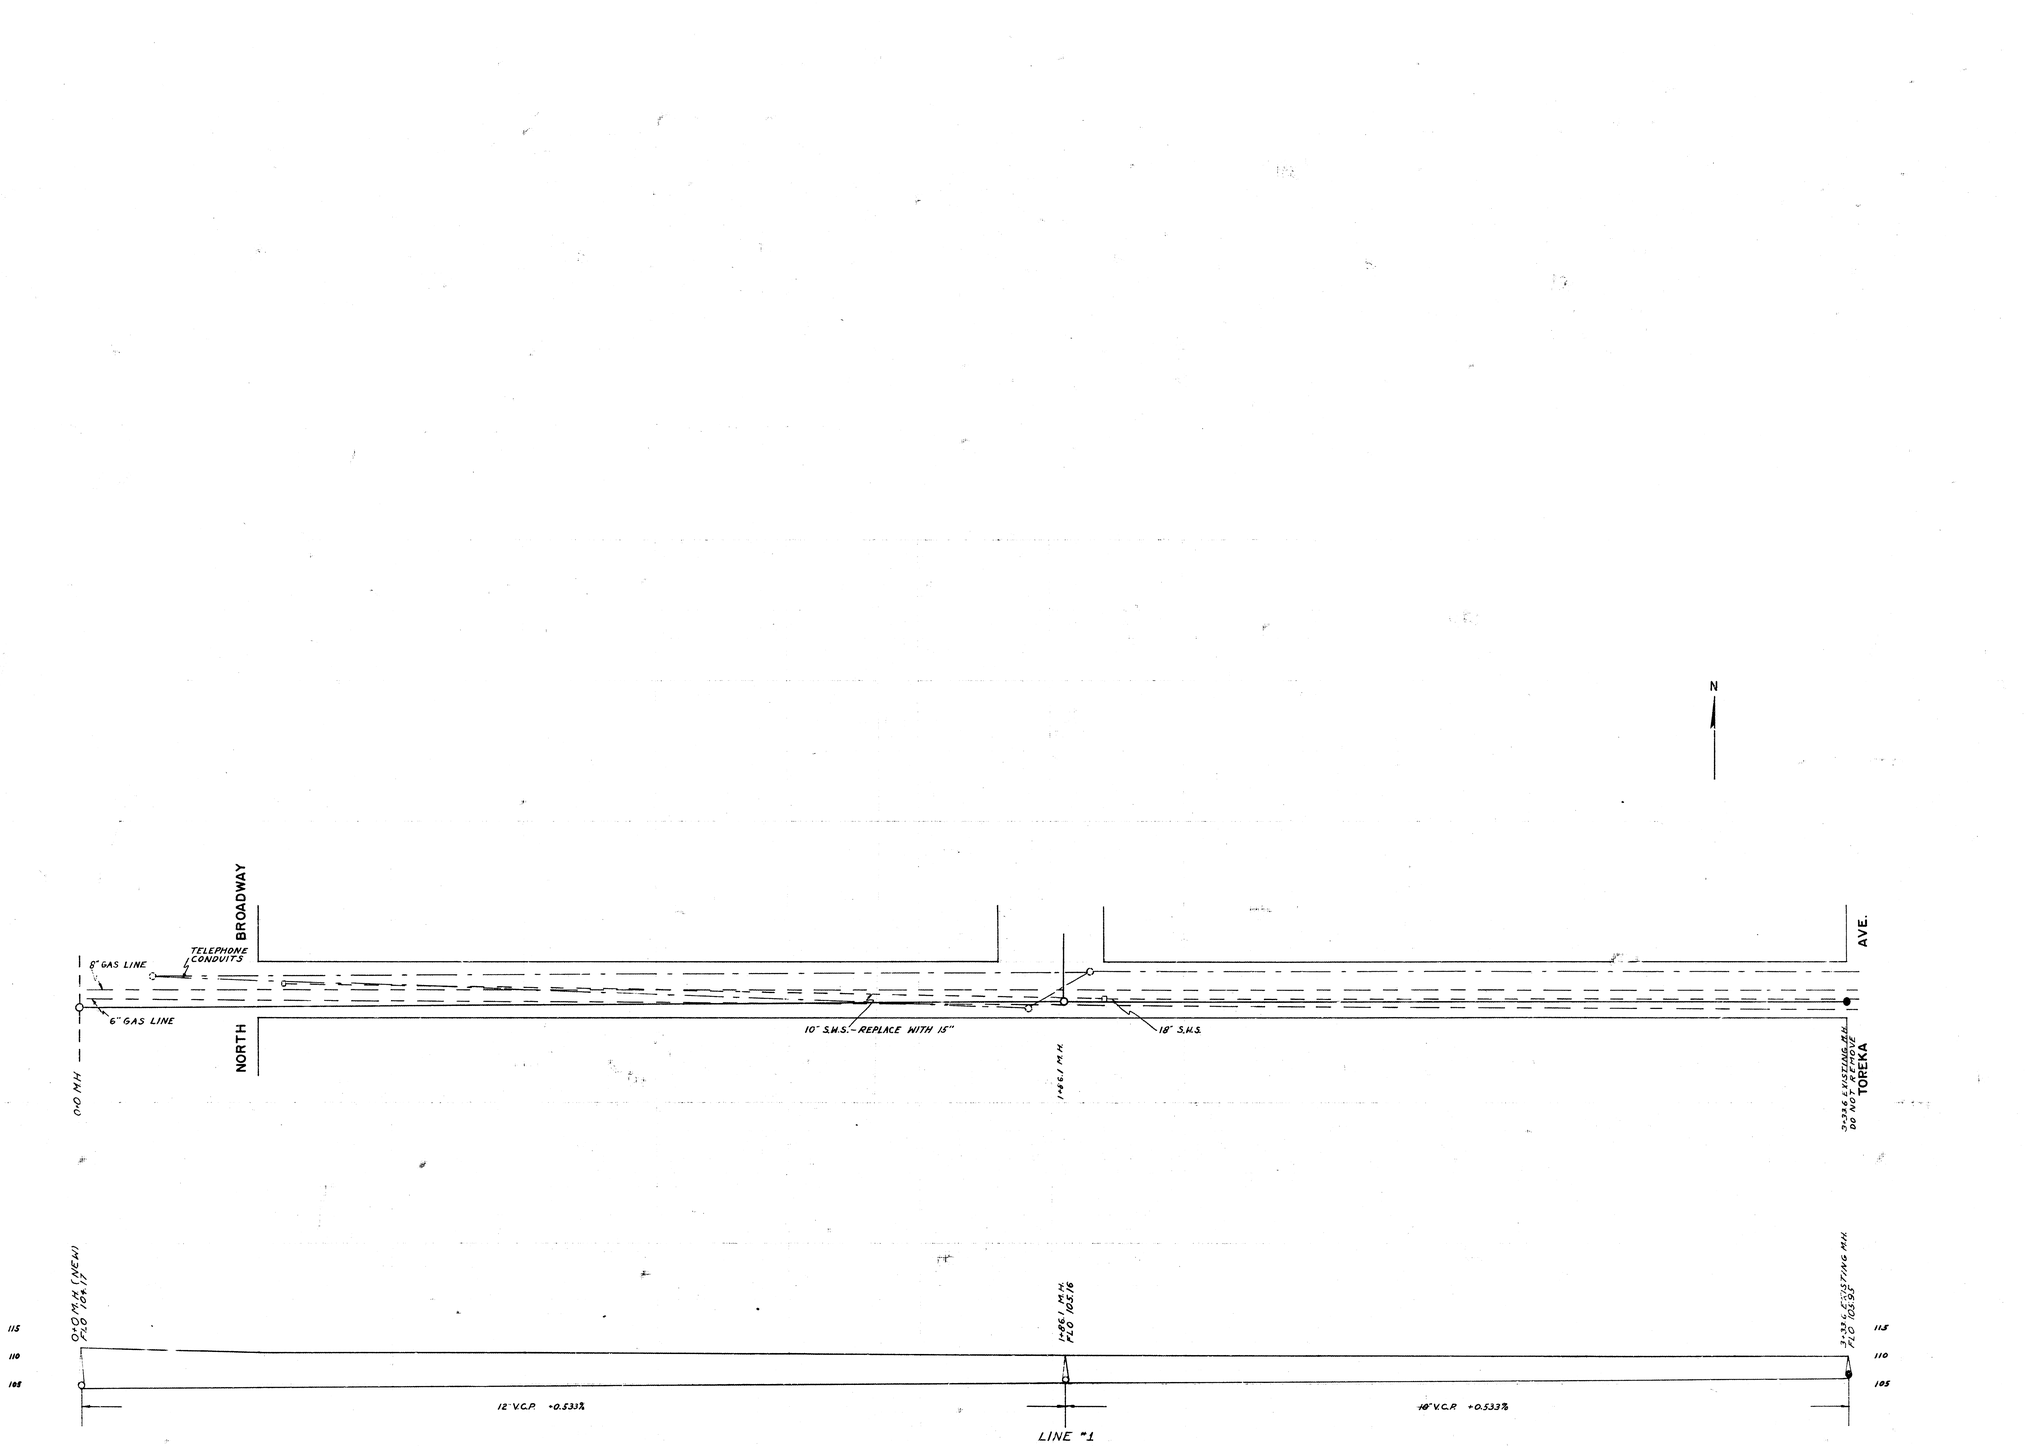
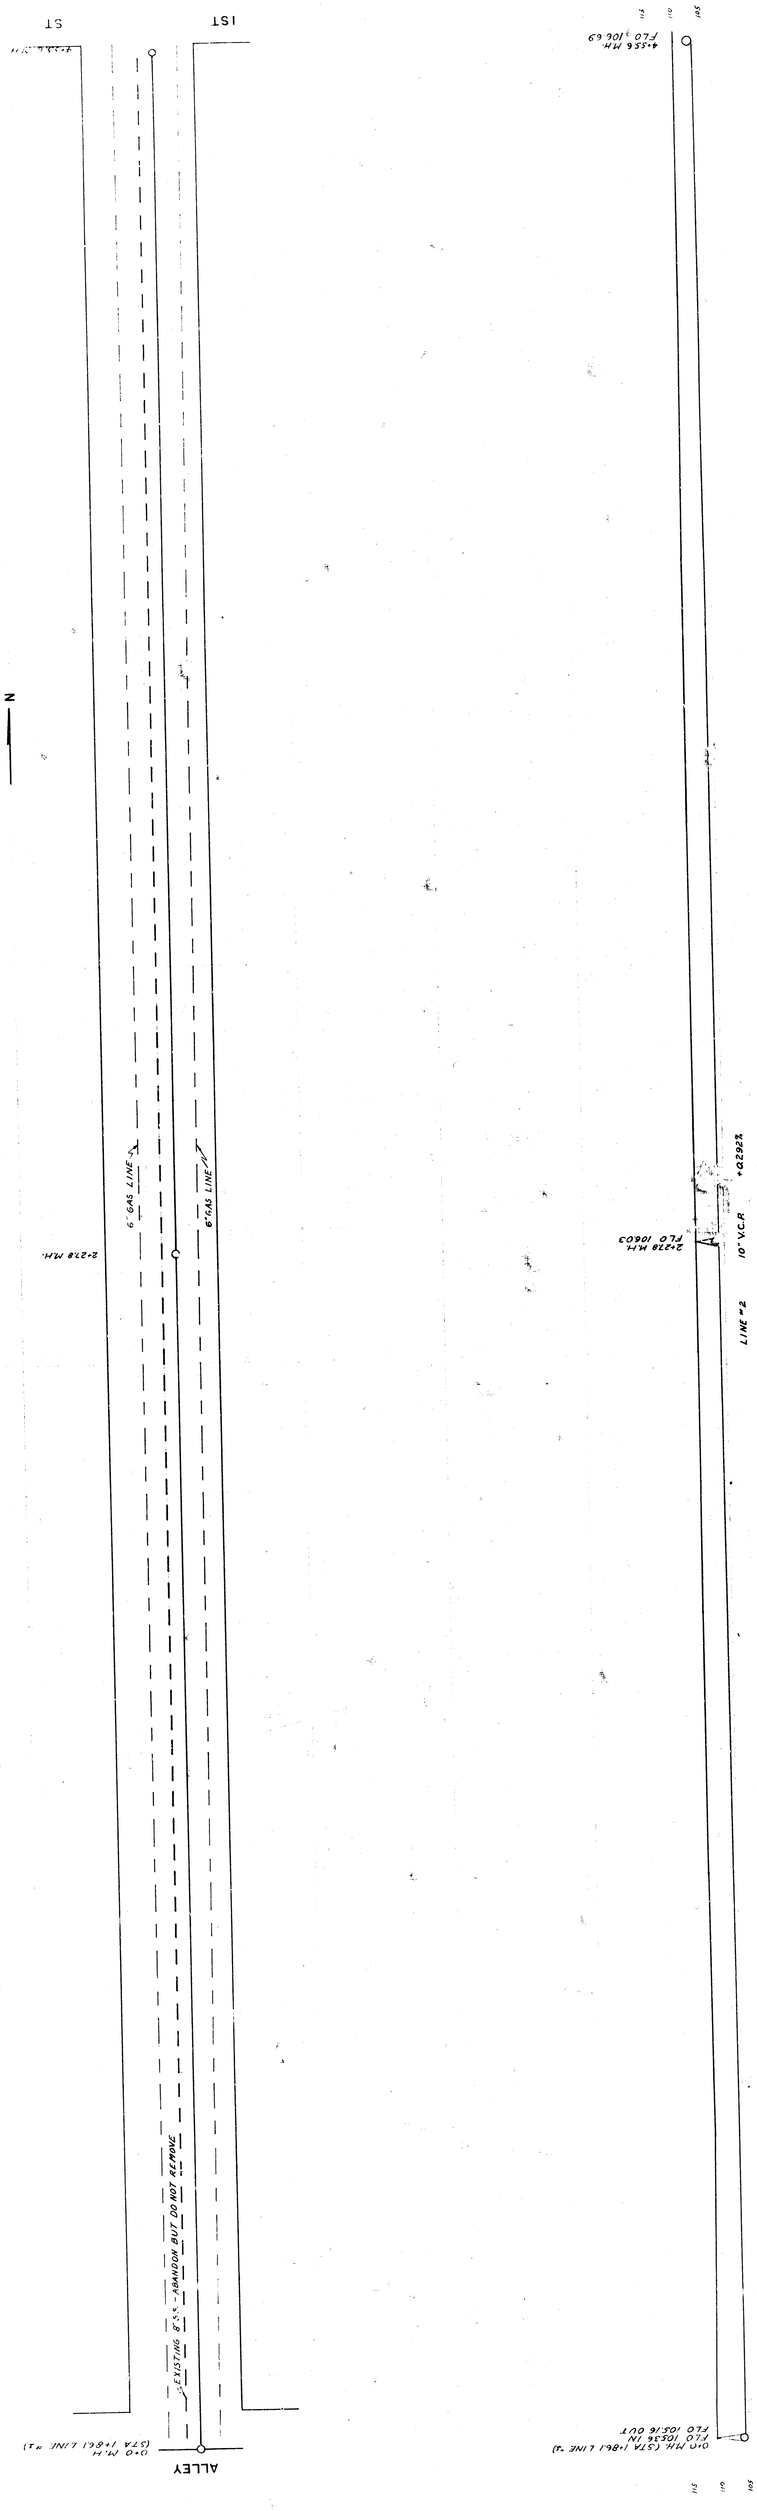


B.M. 110.58 N. RIM K.G. E. M.H. S.W. COR. BRDY + DOUGLAS

RECONSTRUCTION OF EAST SUBMAIN B AND LATERAL A, S.S. 1
DEPARTMENT OF SERVICE
ENGINEERING DIVISION
L.K. WHITE CITY ENGINEER

1/2


1ST
ST
4+556 M.H.
FLO 106.69
2+278 M.H.
FLO 106.03
10" V.C.P.
+0.29%
LINE #2
N
6" GAS LINE
6" GAS LINE
EXISTING 8" S.S. - ABANDON BUT DO NOT REMOVE
0+0 M.H.
(STA 1+86.1 LINE #2)
ALLEY
0+0 M.H. (STA 1+86.1 LINE #2)
FLO 105.36 IN
FLO 105.16 OUT
B.M. 1090 'X' ON COPING N.E. COR. OF ALLEY NORTH