
Survey by Riggs
Plans by Riggs
Checked by

BK No. 114-1

B.M. 114.365 'X' Cut in Top N.W. Corner Ped. Island Ctr. Douglas & E.L. Market

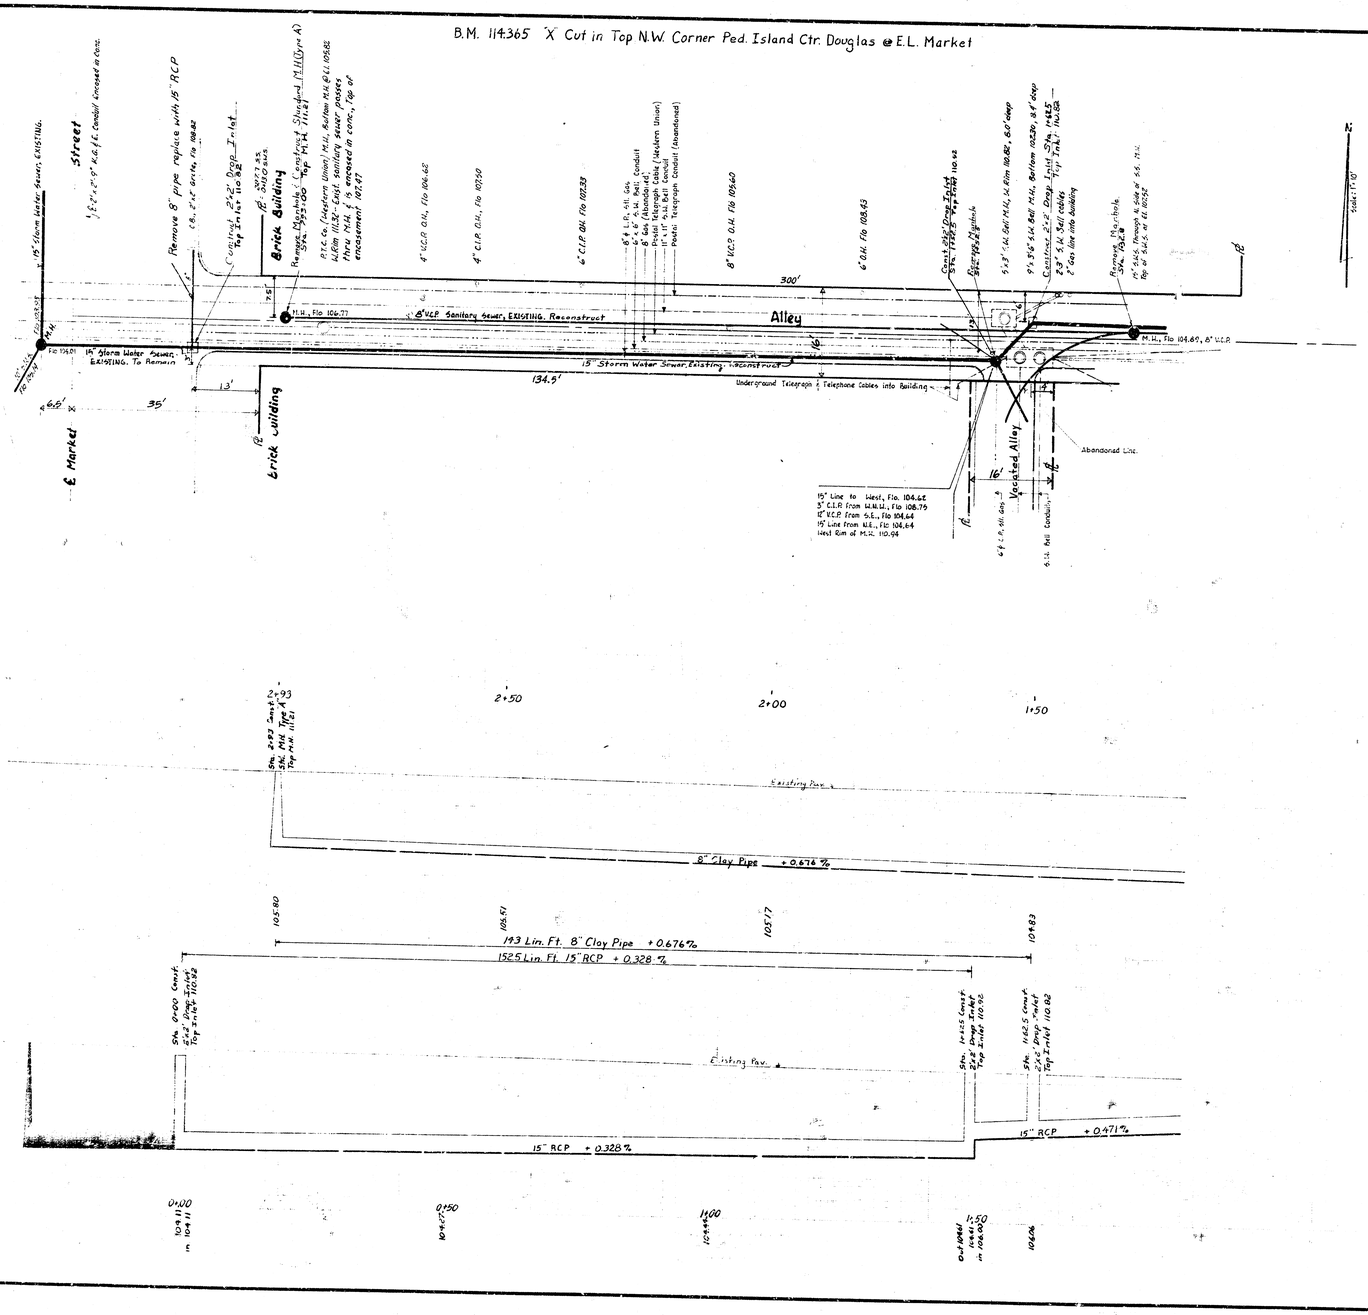

NOTE TO: CONTRACTOR & FIELD ENGINEER

1. All backfill to be sandfilled, flushed, & vibrated.
2. Pipe plugs to be incidental to bid price of lin. ft. pipe.
3. Removal of O.H.'s to be incidental to bid price of lin. ft. pipe.
4. Contractor will be required to purchase permits for each service connection made.
5. After removal of manhole at sta. 2+93.0 construct a Standard Manhole (Type A) as far East as service connections will permit.
6. Field Engineer to locate drop inlets at sta. 1+49 and 1+61.5 where new S.W.S. will clear S.W. Bell manholes if possible.
7. Service Connection will consist of cost of y and purchase of permit. Service Line will be paid as lineal feet.


REBUILDING & RECONSTRUCTION OF PORTION OF WEST SUBMAIN B, S.S. NO. 1, & PORTION OF LATERAL DISTRICT C OF S.W.S. NO. 8, ALL LYING IN THE ALLEY SOUTH OF DOUGLAS AVENUE FROM EL OF MARKET STREET TO WL OF BROADWAY.

CITY OF WICHITA, KANSAS

B.E. SMITH CITY ENGINEER

DATE

PROJ. NO. C 29-44

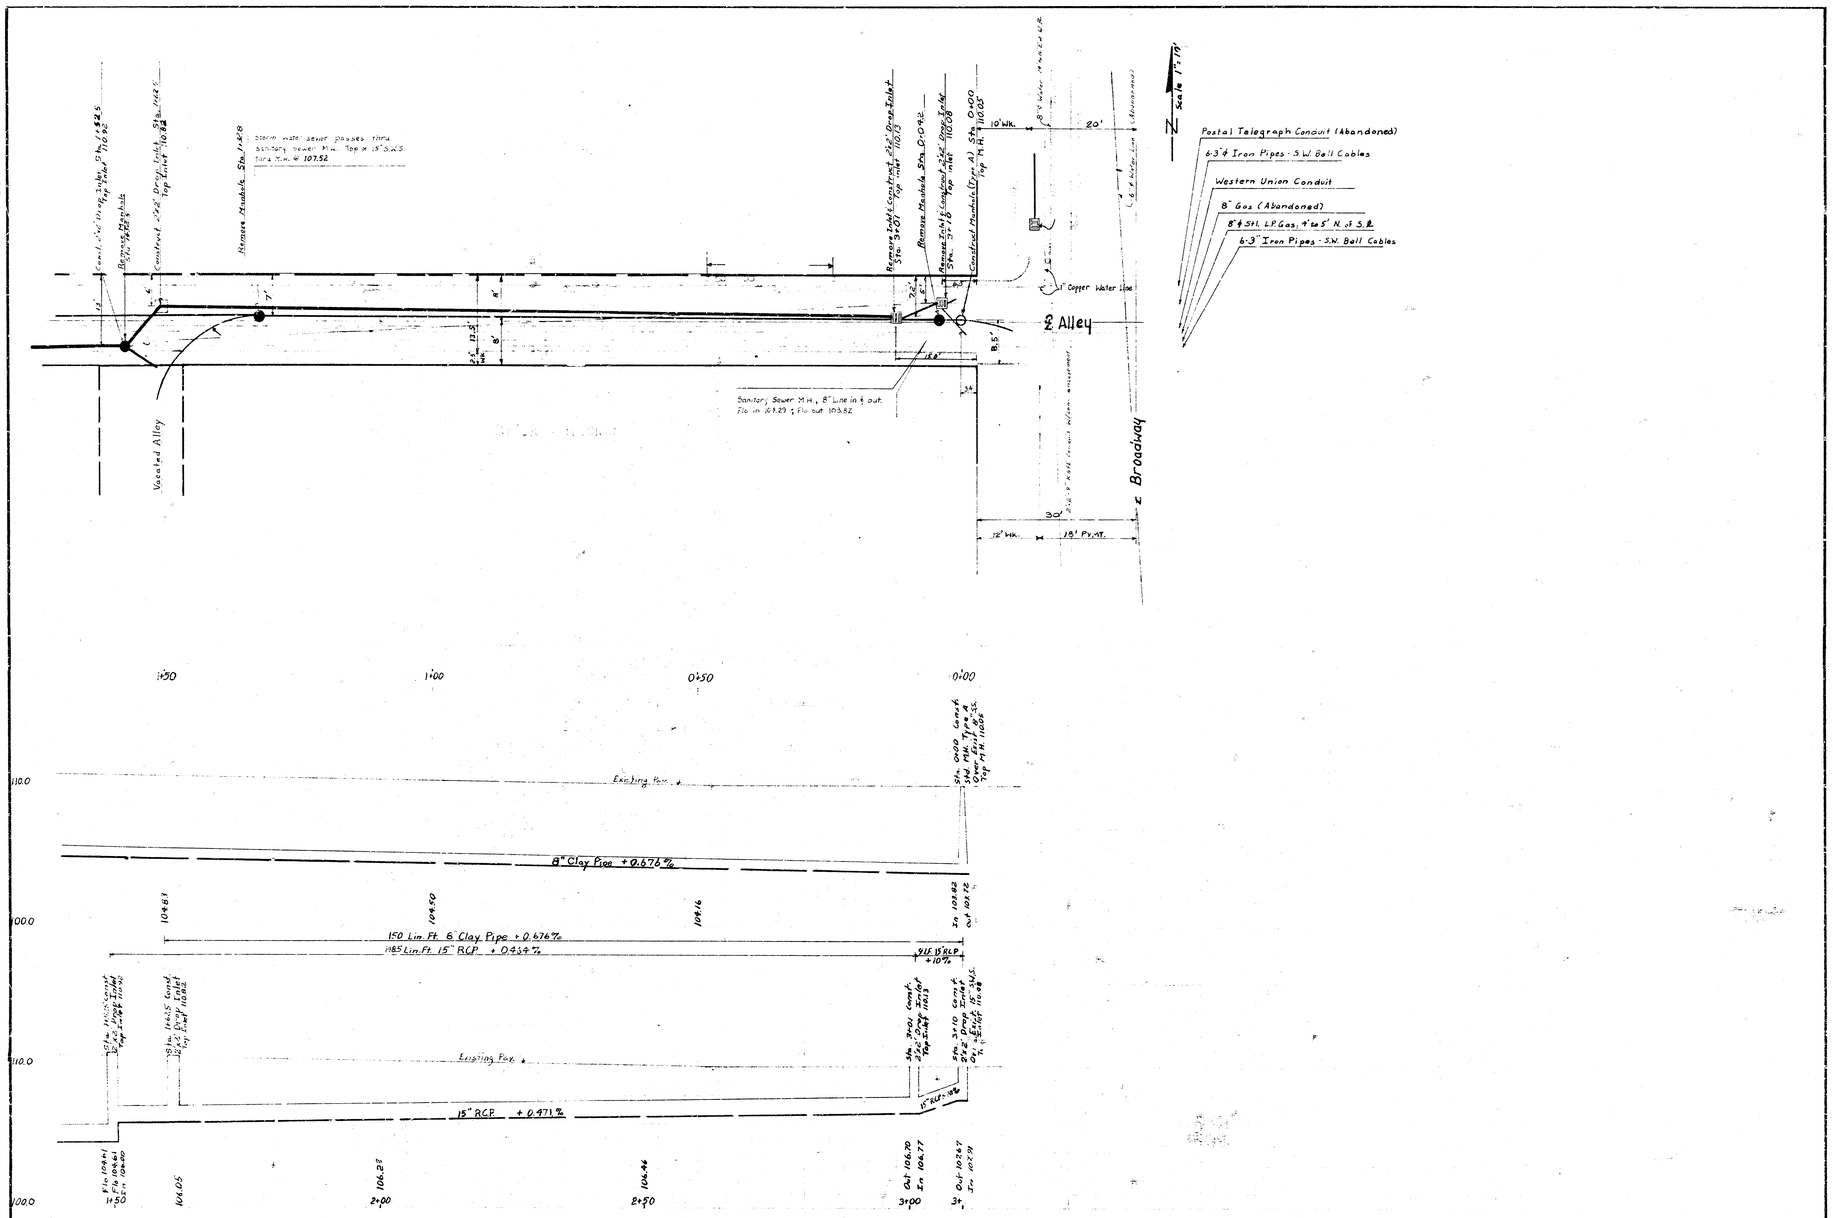
Storm water sewer passes thru sanitary sewer M.H. Top @ 15'3.45 Inv. Out @ 107.52
Remove Manhole Sta. 1+28
Remove Manhole Sta. 0+04
Remove Inlet Sta. 0+00
Construct Manhole Sta. 0+00
Top M.H. 110.65
Sanitary Sewer M.H., 8" Line in & out
Elev in 101.29 ; Elev out 101.82
Vacated Alley
℄ Alley
℄ Broadway
Copper Water Line
Postal Telegraph Conduit (Abandoned)
6-3"ϕ Iron Pipes - S.W. Bell Cables
Western Union Conduit
8" Gas (Abandoned)
8"ϕ St'l. L.P. Gas, 9' to 5' N. of S.E.
6-3" Iron Pipes - S.W. Bell Cables
Scale 1"=10'
1+50
1+00
0+50
0+00
Existing Row
8" Clay Pipe + 0.676%
150 Lin. Ft. 6" Clay Pipe + 0.676%
185 Lin. Ft. 15" RCP + 0.454%
15" RCP + 0.471%
110.0
100.0
104.83
104.50
104.16
104.05
106.23
106.46
Out 106.20
In 106.77
Out 102.47
In 102.89
2+00
2+50
3+00