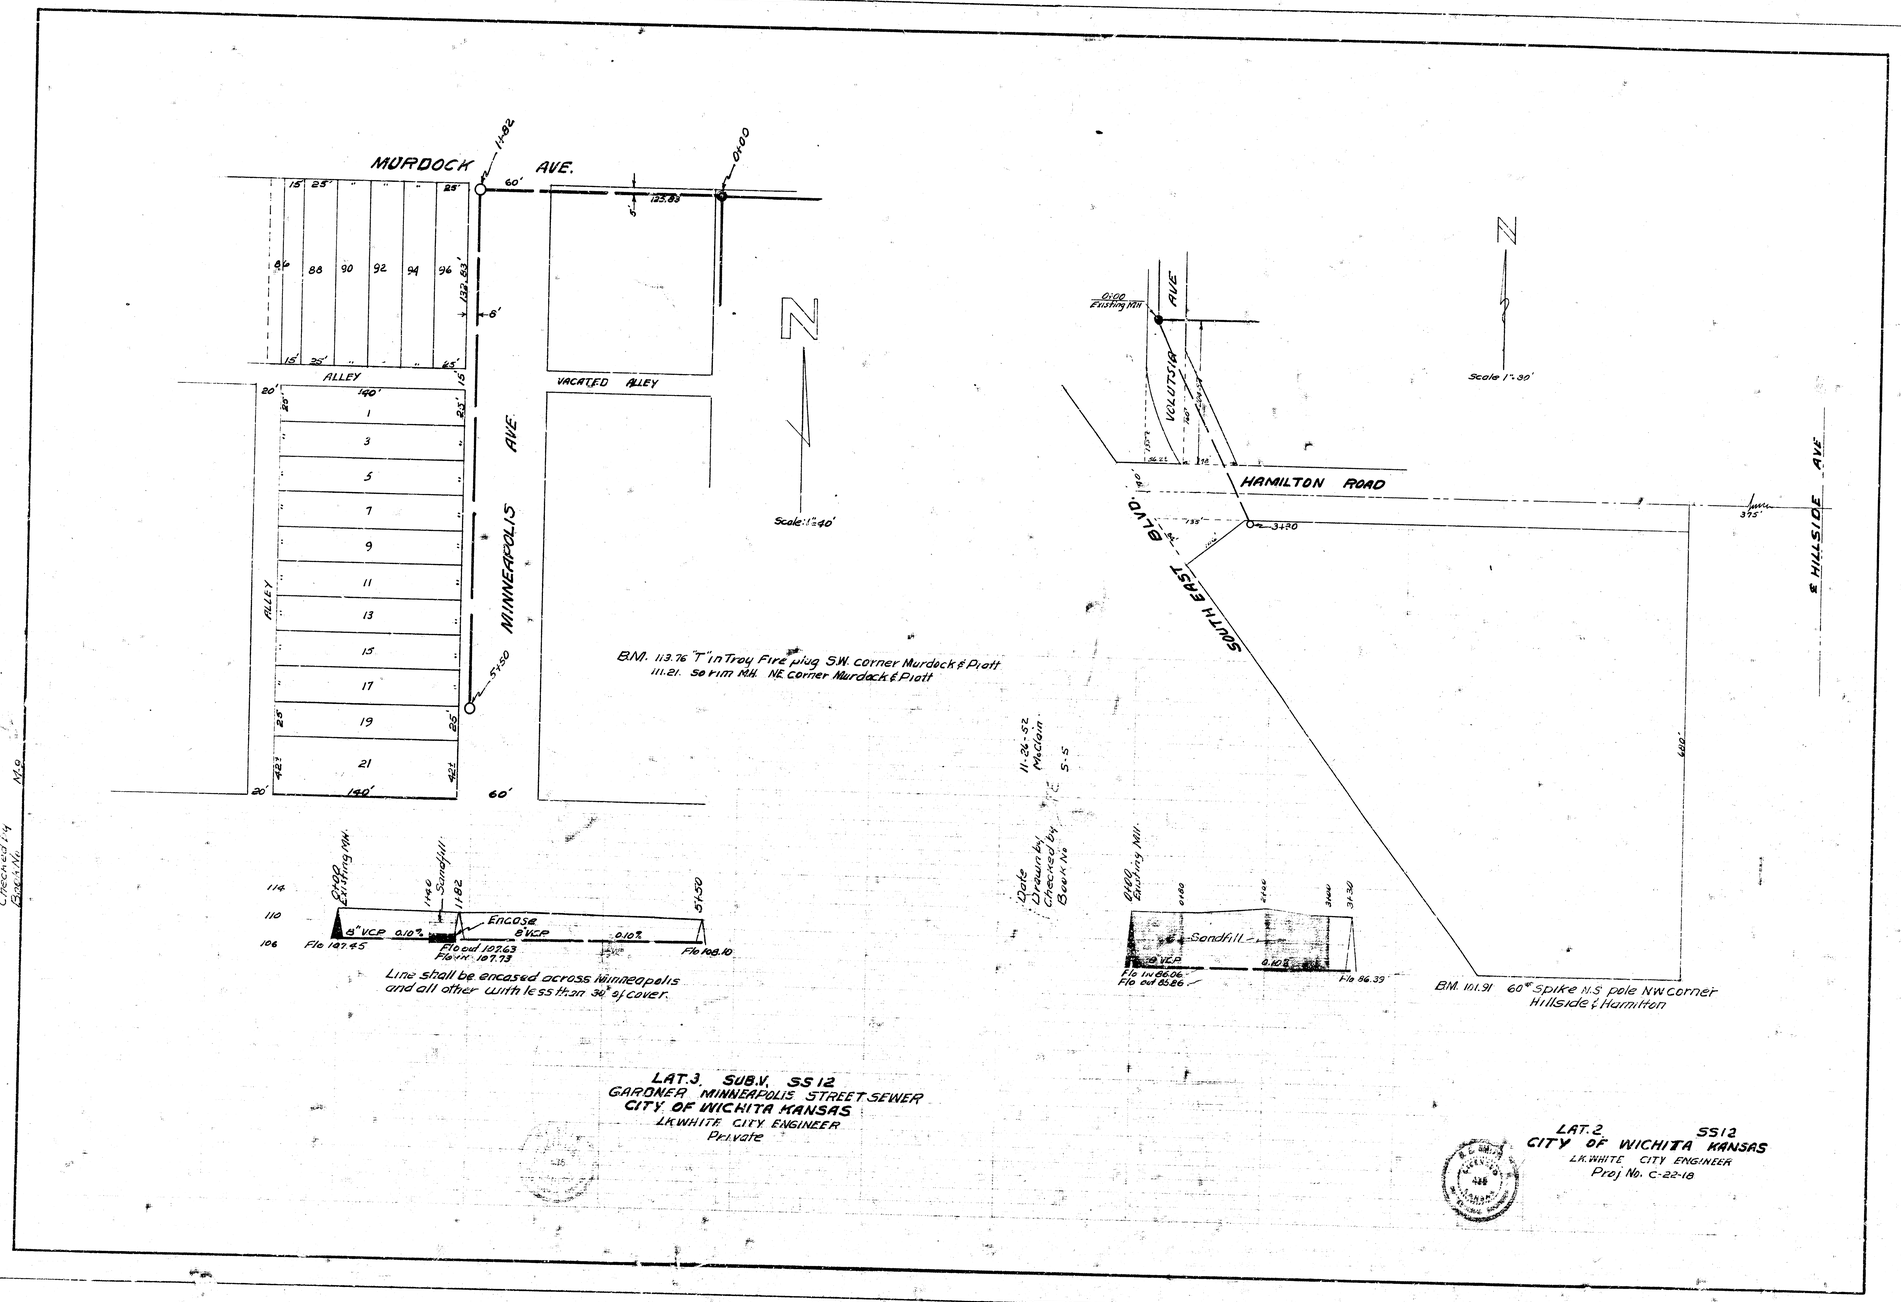
MURDOCK AVE.
MINNEAPOLIS AVE.
ALLEY
VACATED ALLEY
Scale: 1"=40'
B.M. 113.76 "T" in Troy Fire plug S.W. corner Murdock & Piatt
111.21. Sa rim MH. N.E. corner Murdock & Piatt
Encase 8" VCP
Line shall be encased across Minneapolis and all other with less than 3½' of cover.
HAMILTON ROAD
SOUTH EAST BLVD.
HILLSIDE AVE.
Scale 1"=30'
Sandfill
B.M. 101.91 60" spike N.S. pole N.W. corner Hillside & Hamilton
LAT. 3 SUB. V. SS 12
GARDNER MINNEAPOLIS STREET SEWER
CITY OF WICHITA KANSAS
L.K. WHITE CITY ENGINEER
Private
LAT. 2 SS12
CITY OF WICHITA KANSAS
L.K. WHITE CITY ENGINEER
Proj No. C-22-18