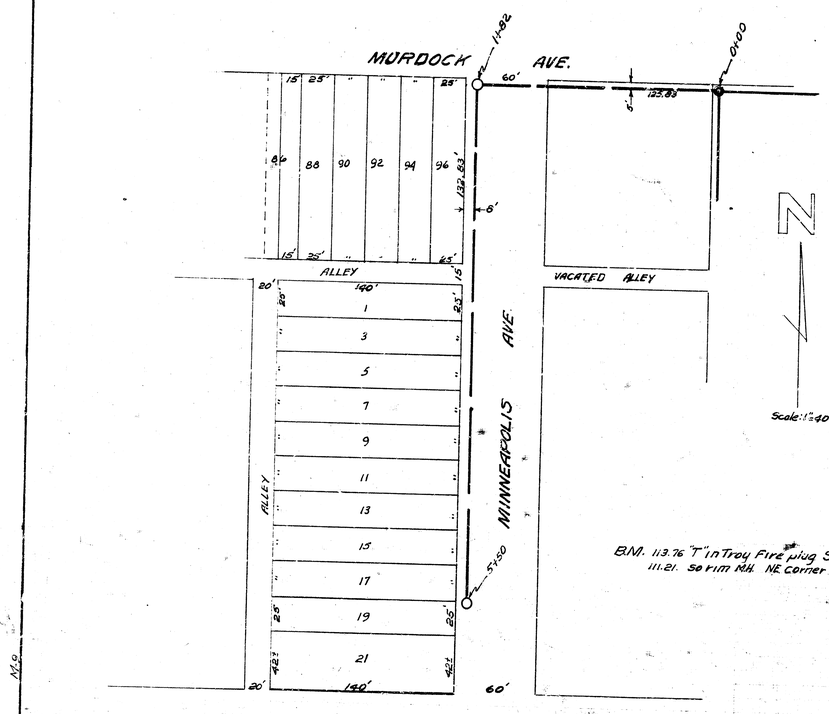
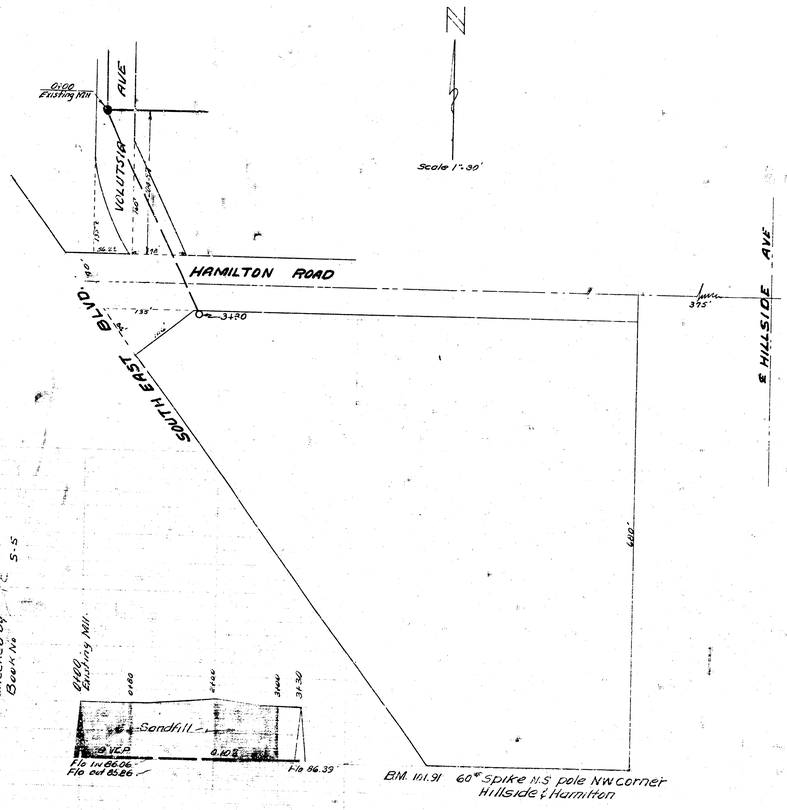

MURDOCK AVE.
11.82
60'
123.83
0.00
15' 25' 25' 25' 25' 25'
88 90 92 94 96
132.83'
6'
15' 25' 25' 25' 25'
ALLEY
20' 20' 140'
1 3 5 7 9 11 13 15 17 19 21
25' 25' 42½' 42½'
140'
20'
60'
MINNEAPOLIS AVE.
ALLEY
57.50
VACATED ALLEY
N
Scale 1"=40'
B.M. 113.76 "T" in Troy Fire plug S.W. corner Murdock & Piatt
111.21. Sewer MH. NE Corner Murdock & Piatt
8-25-52 L. McClain
N.S.
Date
Drawn by
Checked by
Book No
6.00 Existing MH
6.00 Existing MH.
11.82
Sandfill
8" VCP 0.10%
Encase 8" VCP
0.10%
Flo out 107.63
Flow 107.73
Flo 107.45
Flo 108.10
51.50
114
110
106
Line shall be encased across Minneapolis and all other with less than 36" of cover.
LAT. 3 SUB V. SS 12
GARDNER MINNEAPOLIS STREET SEWER
CITY OF WICHITA KANSAS
L.K. WHITE CITY ENGINEER
Private


N
Scale 1"=30'
6.00 Existing MH
AVE.
VOLUTSIA
HAMILTON ROAD
E. HILLSIDE AVE.
375'
SOUTH EAST BLVD.
135'
34.80
640'
11-24-52 McClain
S.S.
Date
Drawn by
Checked by
Book No
6.00 Existing MH.
Sandfill
8" VCP
0.10%
Flo in 86.06
Flo out 85.86
Flo 86.39
4.00
4.66
3.46
3.30
B.M. 101.91 60# Spike N.S. pole N.W. corner Hillside & Hamilton
LAT. 2 SS12
CITY OF WICHITA KANSAS
L.K. WHITE CITY ENGINEER
Proj No. C-22-18