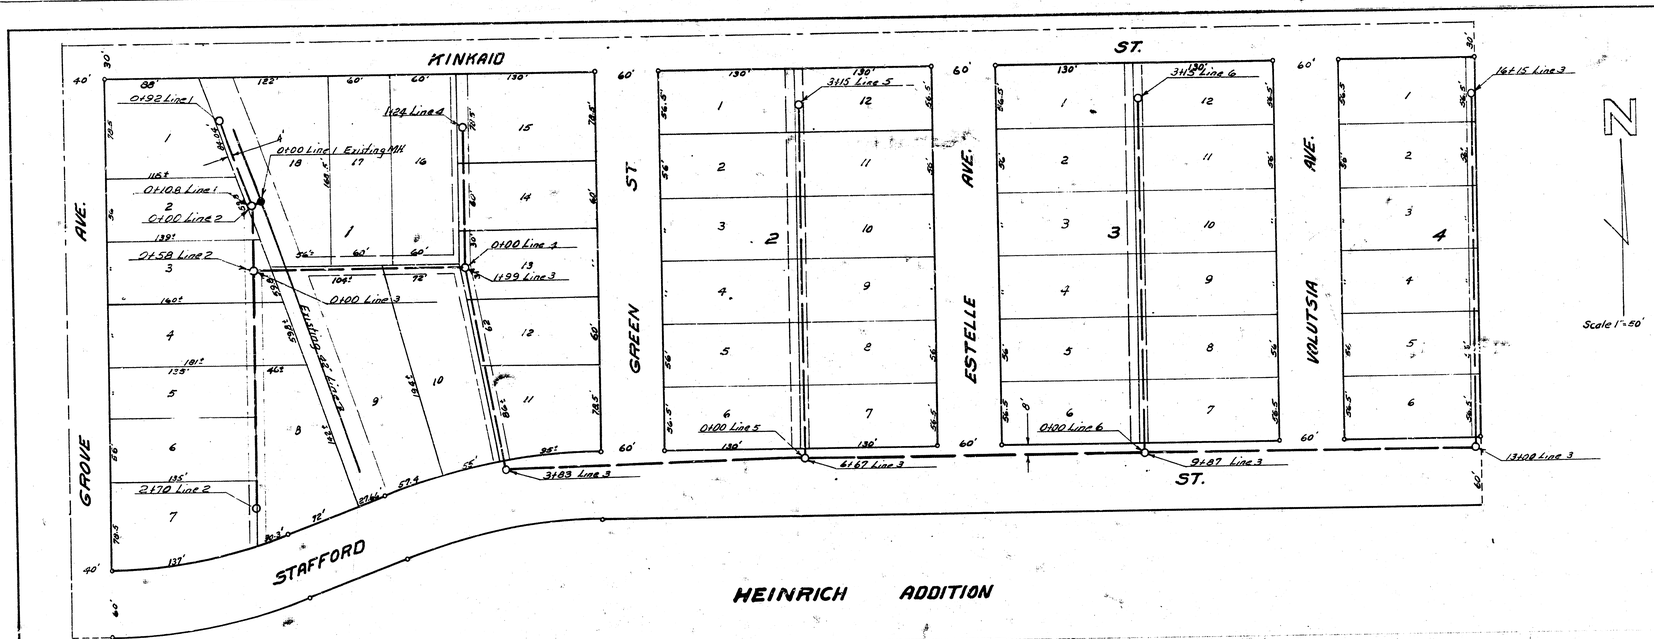

LAT. 7 S.S. 12

CITY OF WICHITA KANSAS

L.K. WHITE CITY ENGINEER

Proj No. C-22-67