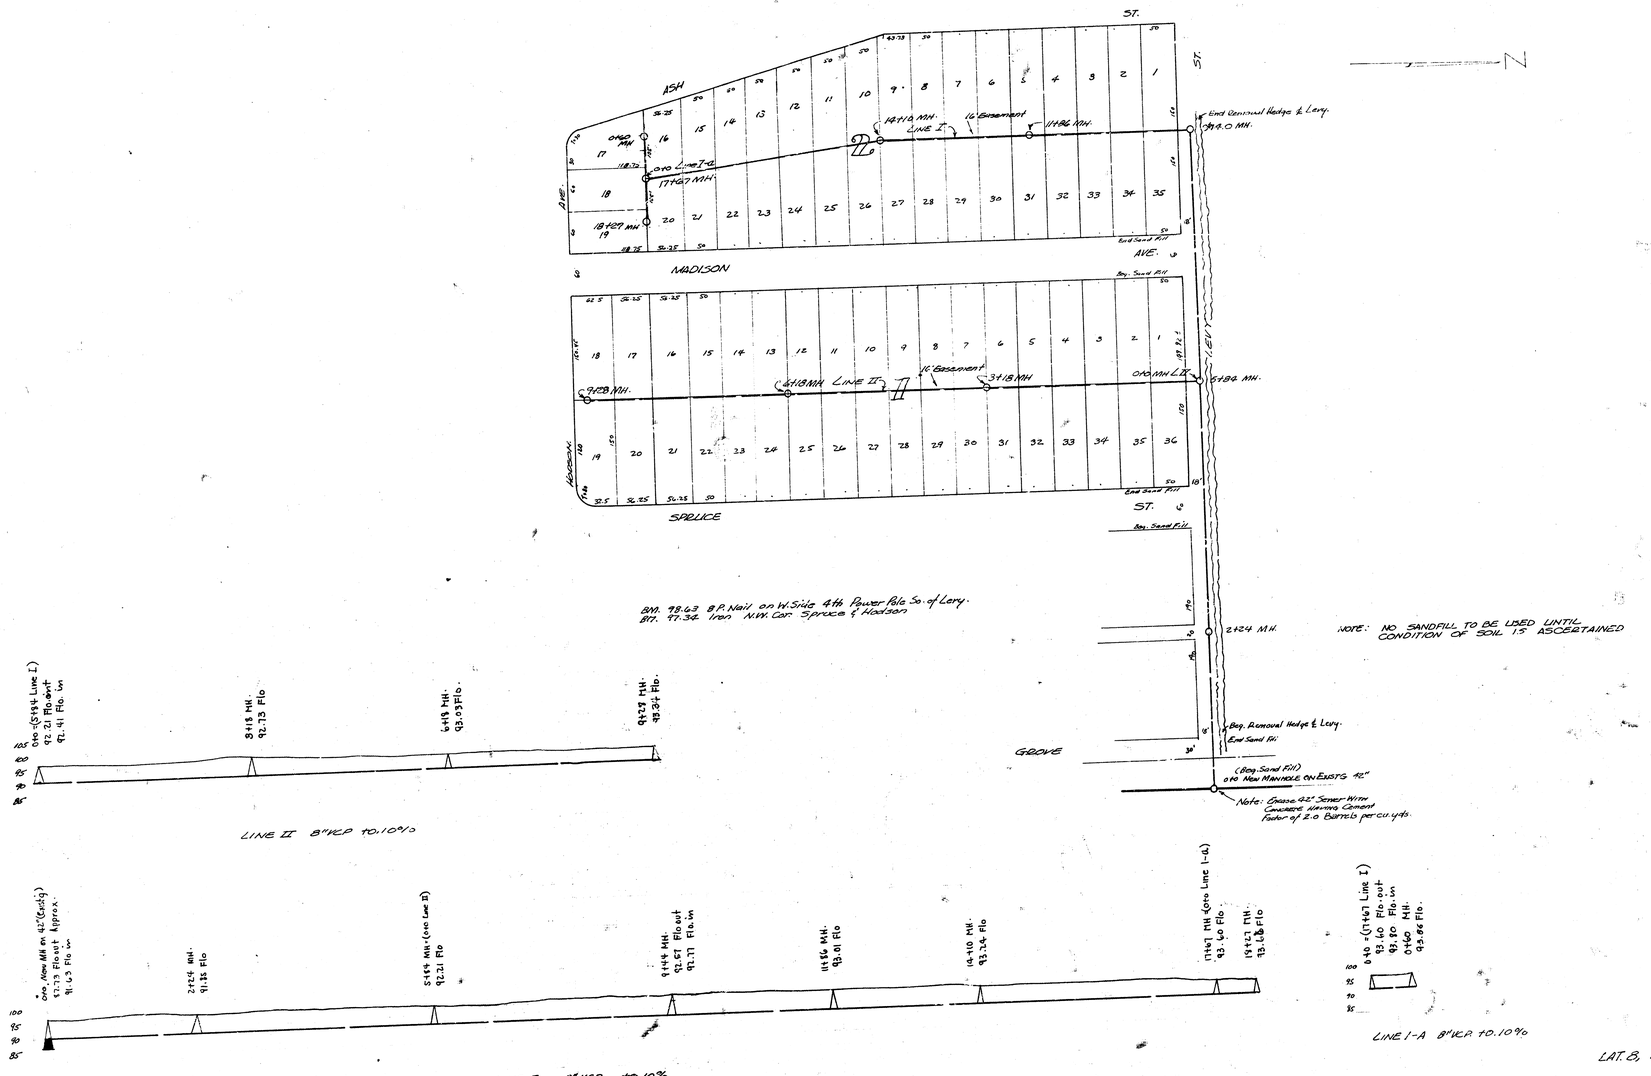

LAT. 8, DIST. A5, 35492

CITY OF WICHITA, KANSAS
L.K. WHITE - City Engineer
Date 11-49 Proj. No. C29-42