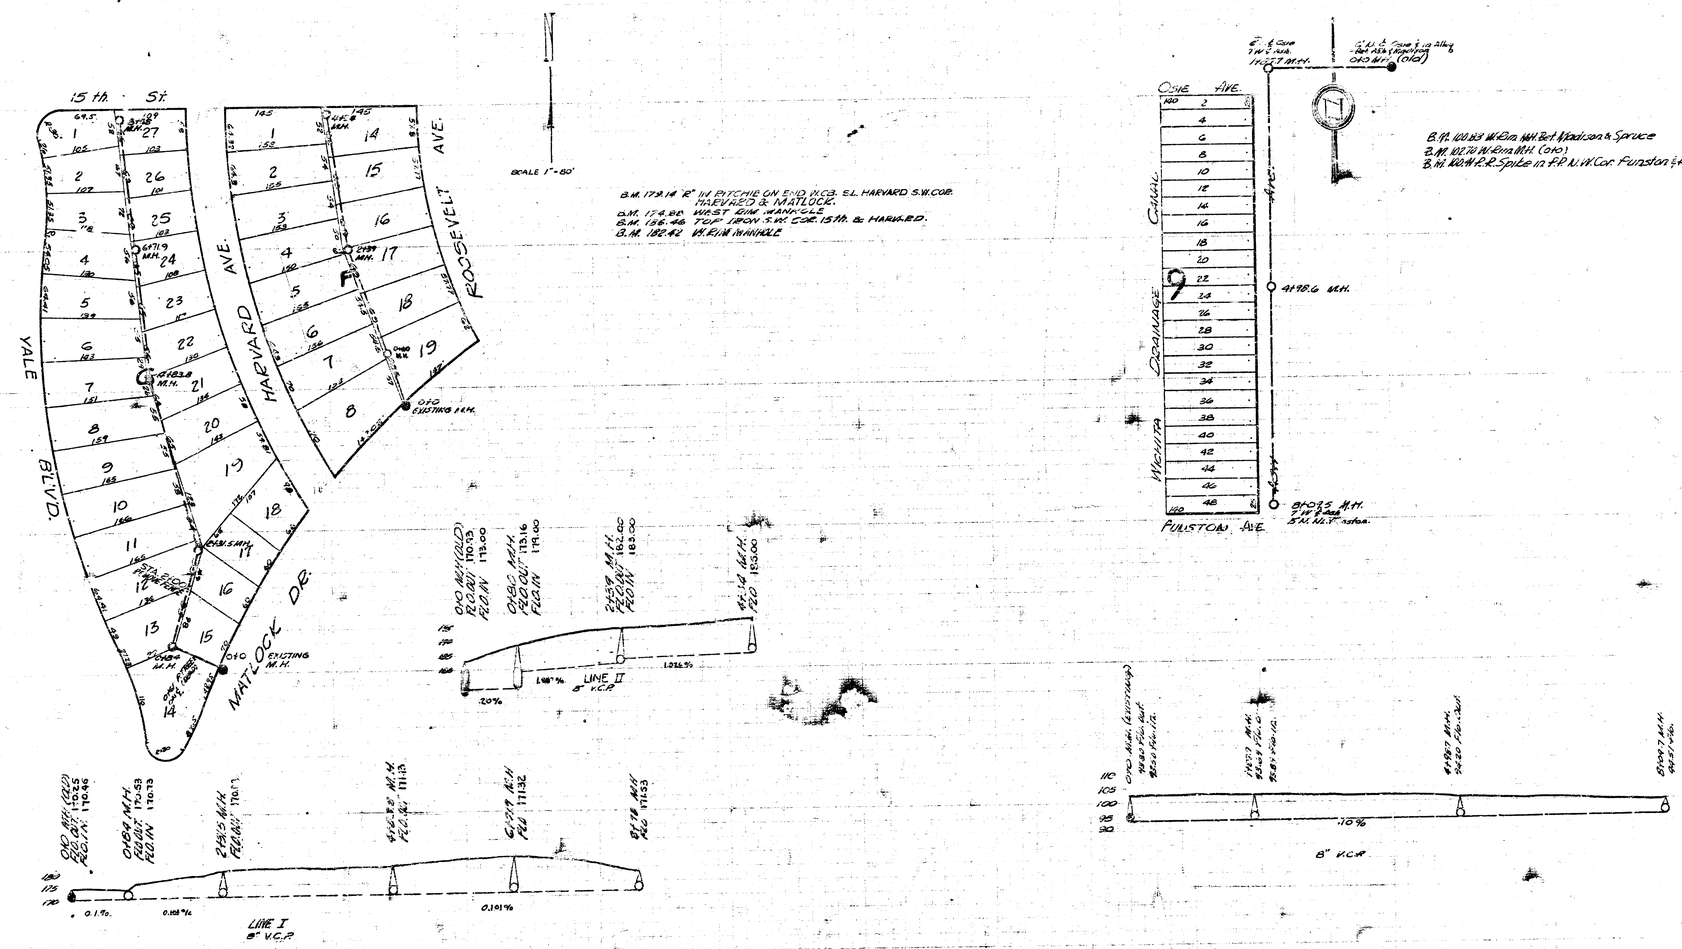
15 th. St.
YALE BLVD.
HARVARD AVE.
ROOSEVELT AVE.
MATLOCK DR.
SCALE 1"=50'
B.M. 179.14 "R" in PITCHER ON END N.E.C.B. S.L. HARVARD S.W. COR. HARVARD & MATLOCK.
B.M. 174.82 WEST RIM IN MANHOLE
B.M. 186.46 TOP SIDW. S.W. COR. 15th. & HARV. RD.
B.M. 182.42 W. RIM IN MANHOLE
EXISTING M.H.
OSHE AVE.
WICHITA DRAINAGE CANAL
PULSTON AVE.
B.M. 100.83 W. Rim MH Bet Madison & Spruce
B.M. 102.70 W. Rim MH. (010)
B.M. 100.14 P.R. Spike in F.P. N.W. Cor. Funston & Ash.
LINE II 8" V.C.P.
LINE I 8" V.C.P.
8" V.C.P.
LAT. 1, DIST. E, SS 12
LAT. 4, DIST. A.S. SS 12
LAT. 1, DIST. C, SS 12
CITY OF WICHITA, KANSAS
L.K. WHITE CITY ENGINEER
NOV. 1947 PROJ. NO. C27-28