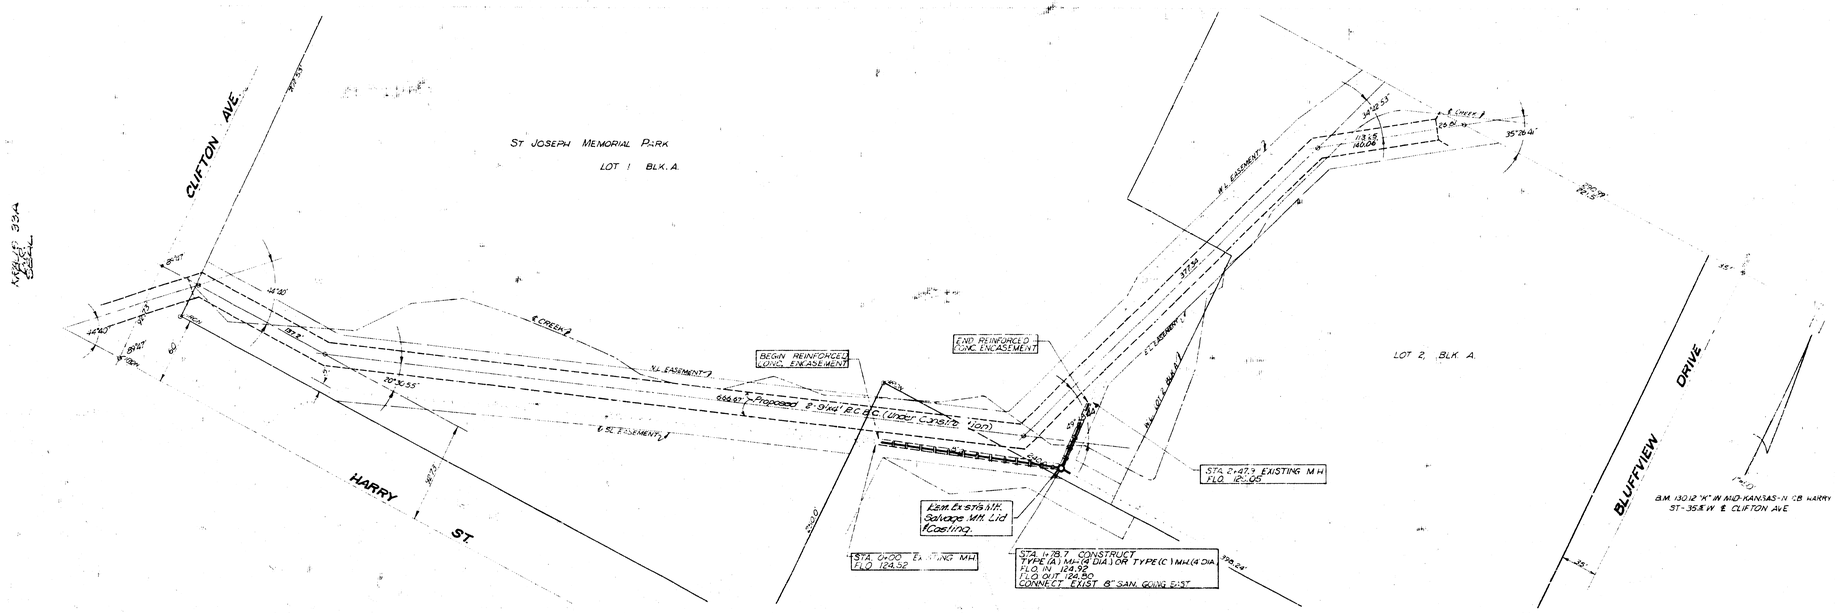


| PROFILE SCALE: | VERTICAL | 1" = 5' |
|---|---|---|
| | HORIZONTAL | 1" = 20' |

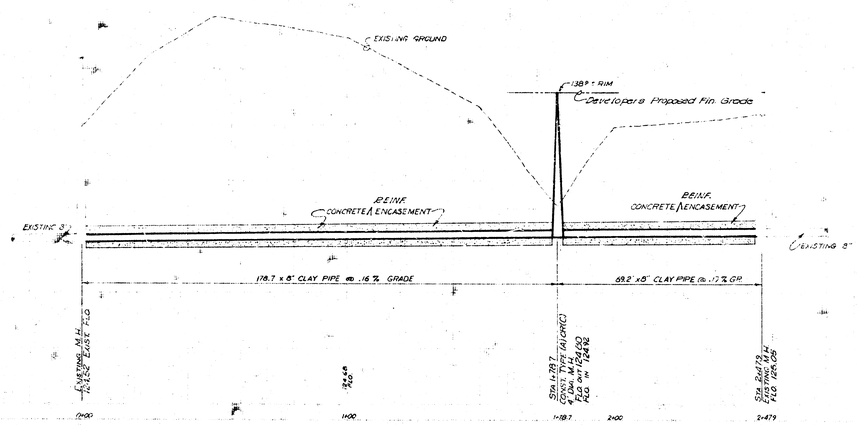


ALTERATION, REPAIR, RECONSTRUCTION OR CONSTRUCT OF A SUPPLEMENTAL SEWER TO LAT. 11, SUB-MAIN W. S.S. #12
City Of Wichita, Kansas
R.H. Linn City Engineer
Date: Proj. No. 08KL574008

6 1 7 41