ELWELL'S ADDITION

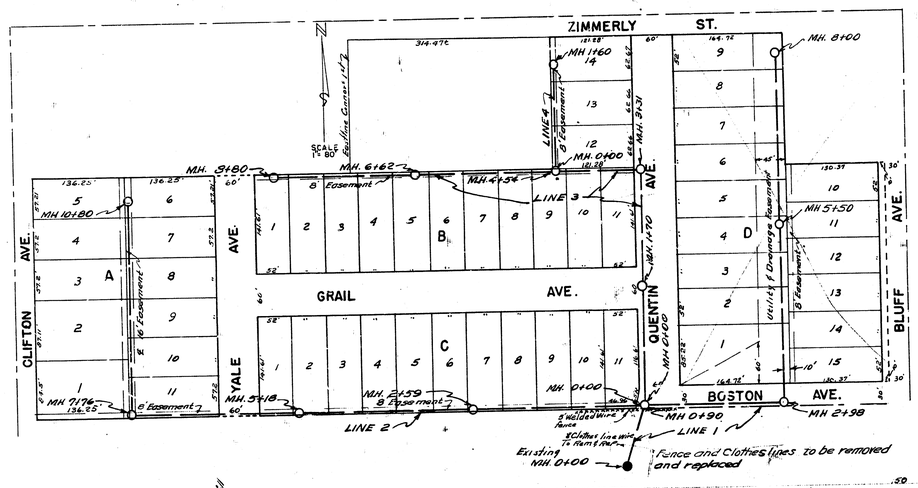

BM. 154.33 S.E. Cor. conc. porch 1109 So Vale.

BM 133.08 No. Rim MH 0+00 Line 1

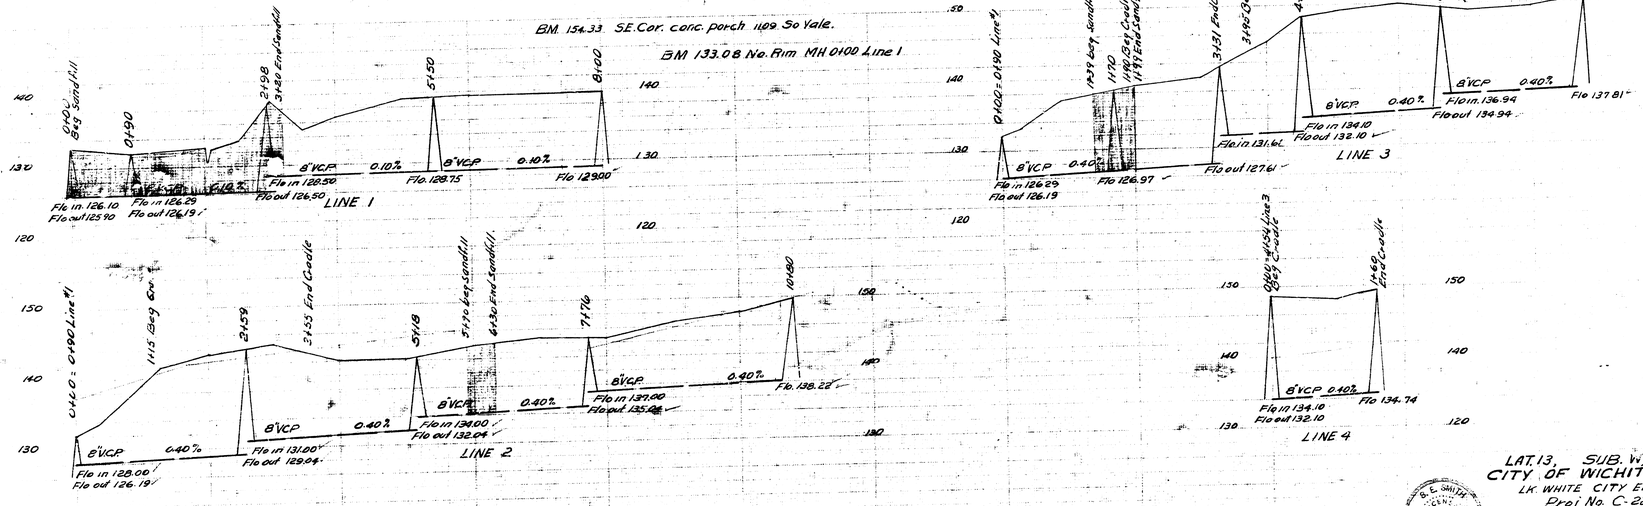

Date 6-24-52
Drawn by L. Vaclavin
Checked by
Geo. K. No. M-9

LAT. 13, SUB. W. S.S.12
CITY OF WICHITA KANSAS
L.K. WHITE CITY ENGINEER
Proj. No. C-22-19

G. E. SMITH LICENSED 436 KANSAS