


DISTRICT 1. S.S. No. 12.


3M./85.57. S.W.S. No. 15. Manhole. W. side Poplar & Orme


B.M. 1098.9 C. of Compbs. N.W. Chautauqua & Orme

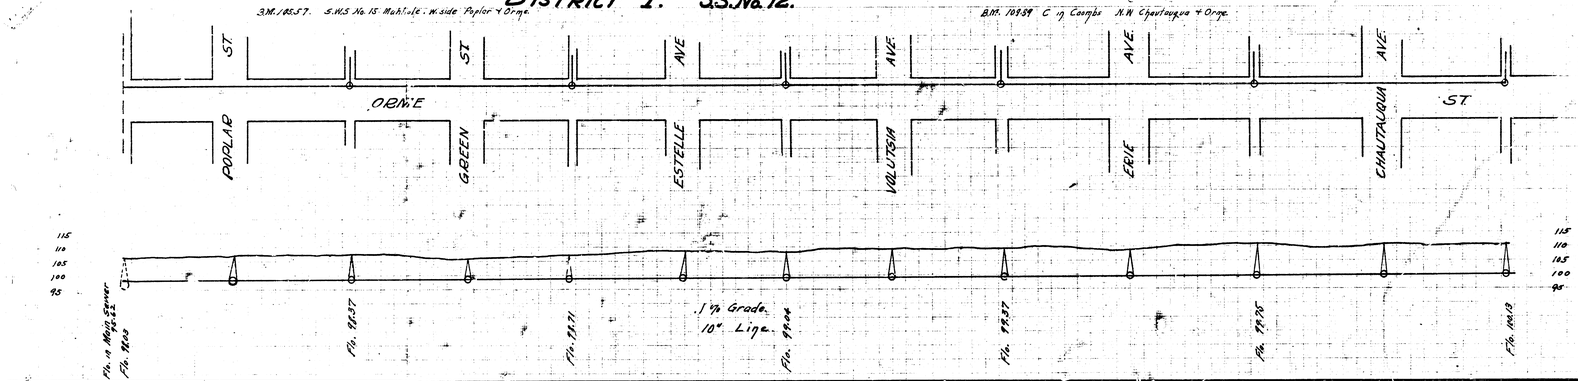


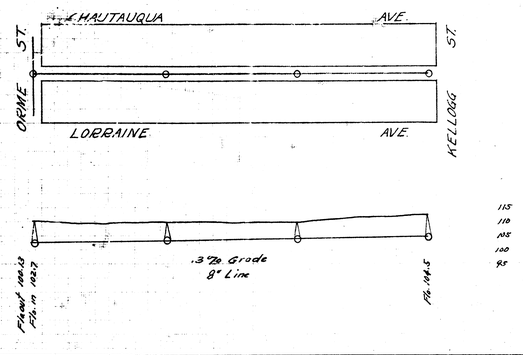

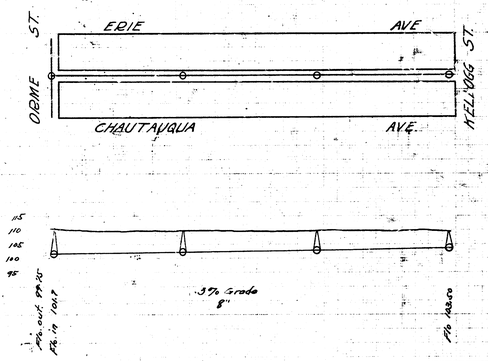

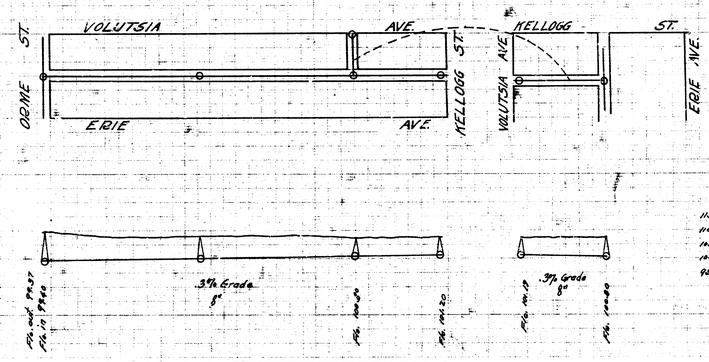

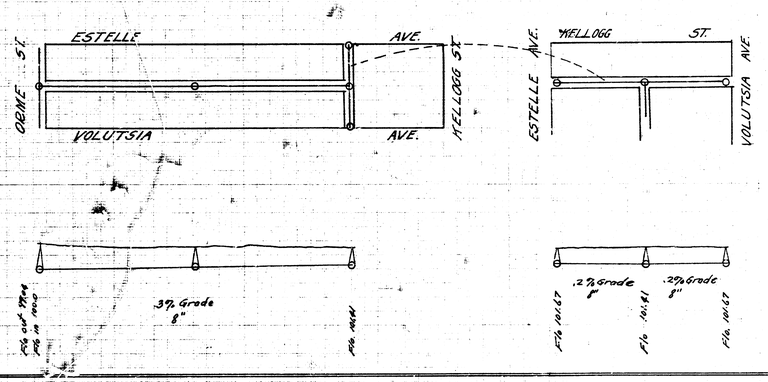

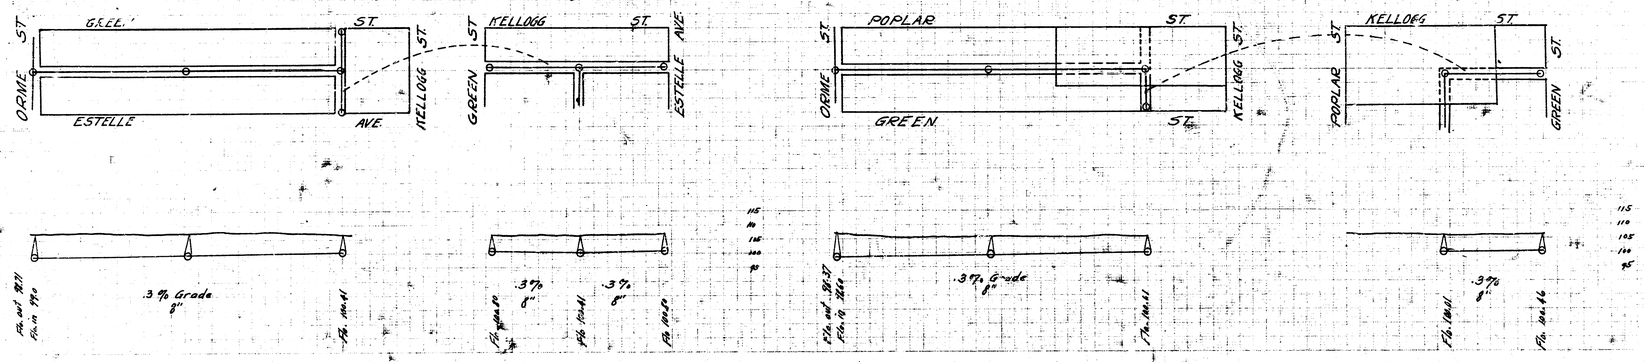

DISTRICT ONE
S.S. No. 12
WICHITA KANSAS
P. L. BROCKWAY, CITY ENGINEER
3-16-23