WEBB BUSINESS PARK

AN ADDITION TO WICHITA, SEDGWICK COUNTY, KANSAS

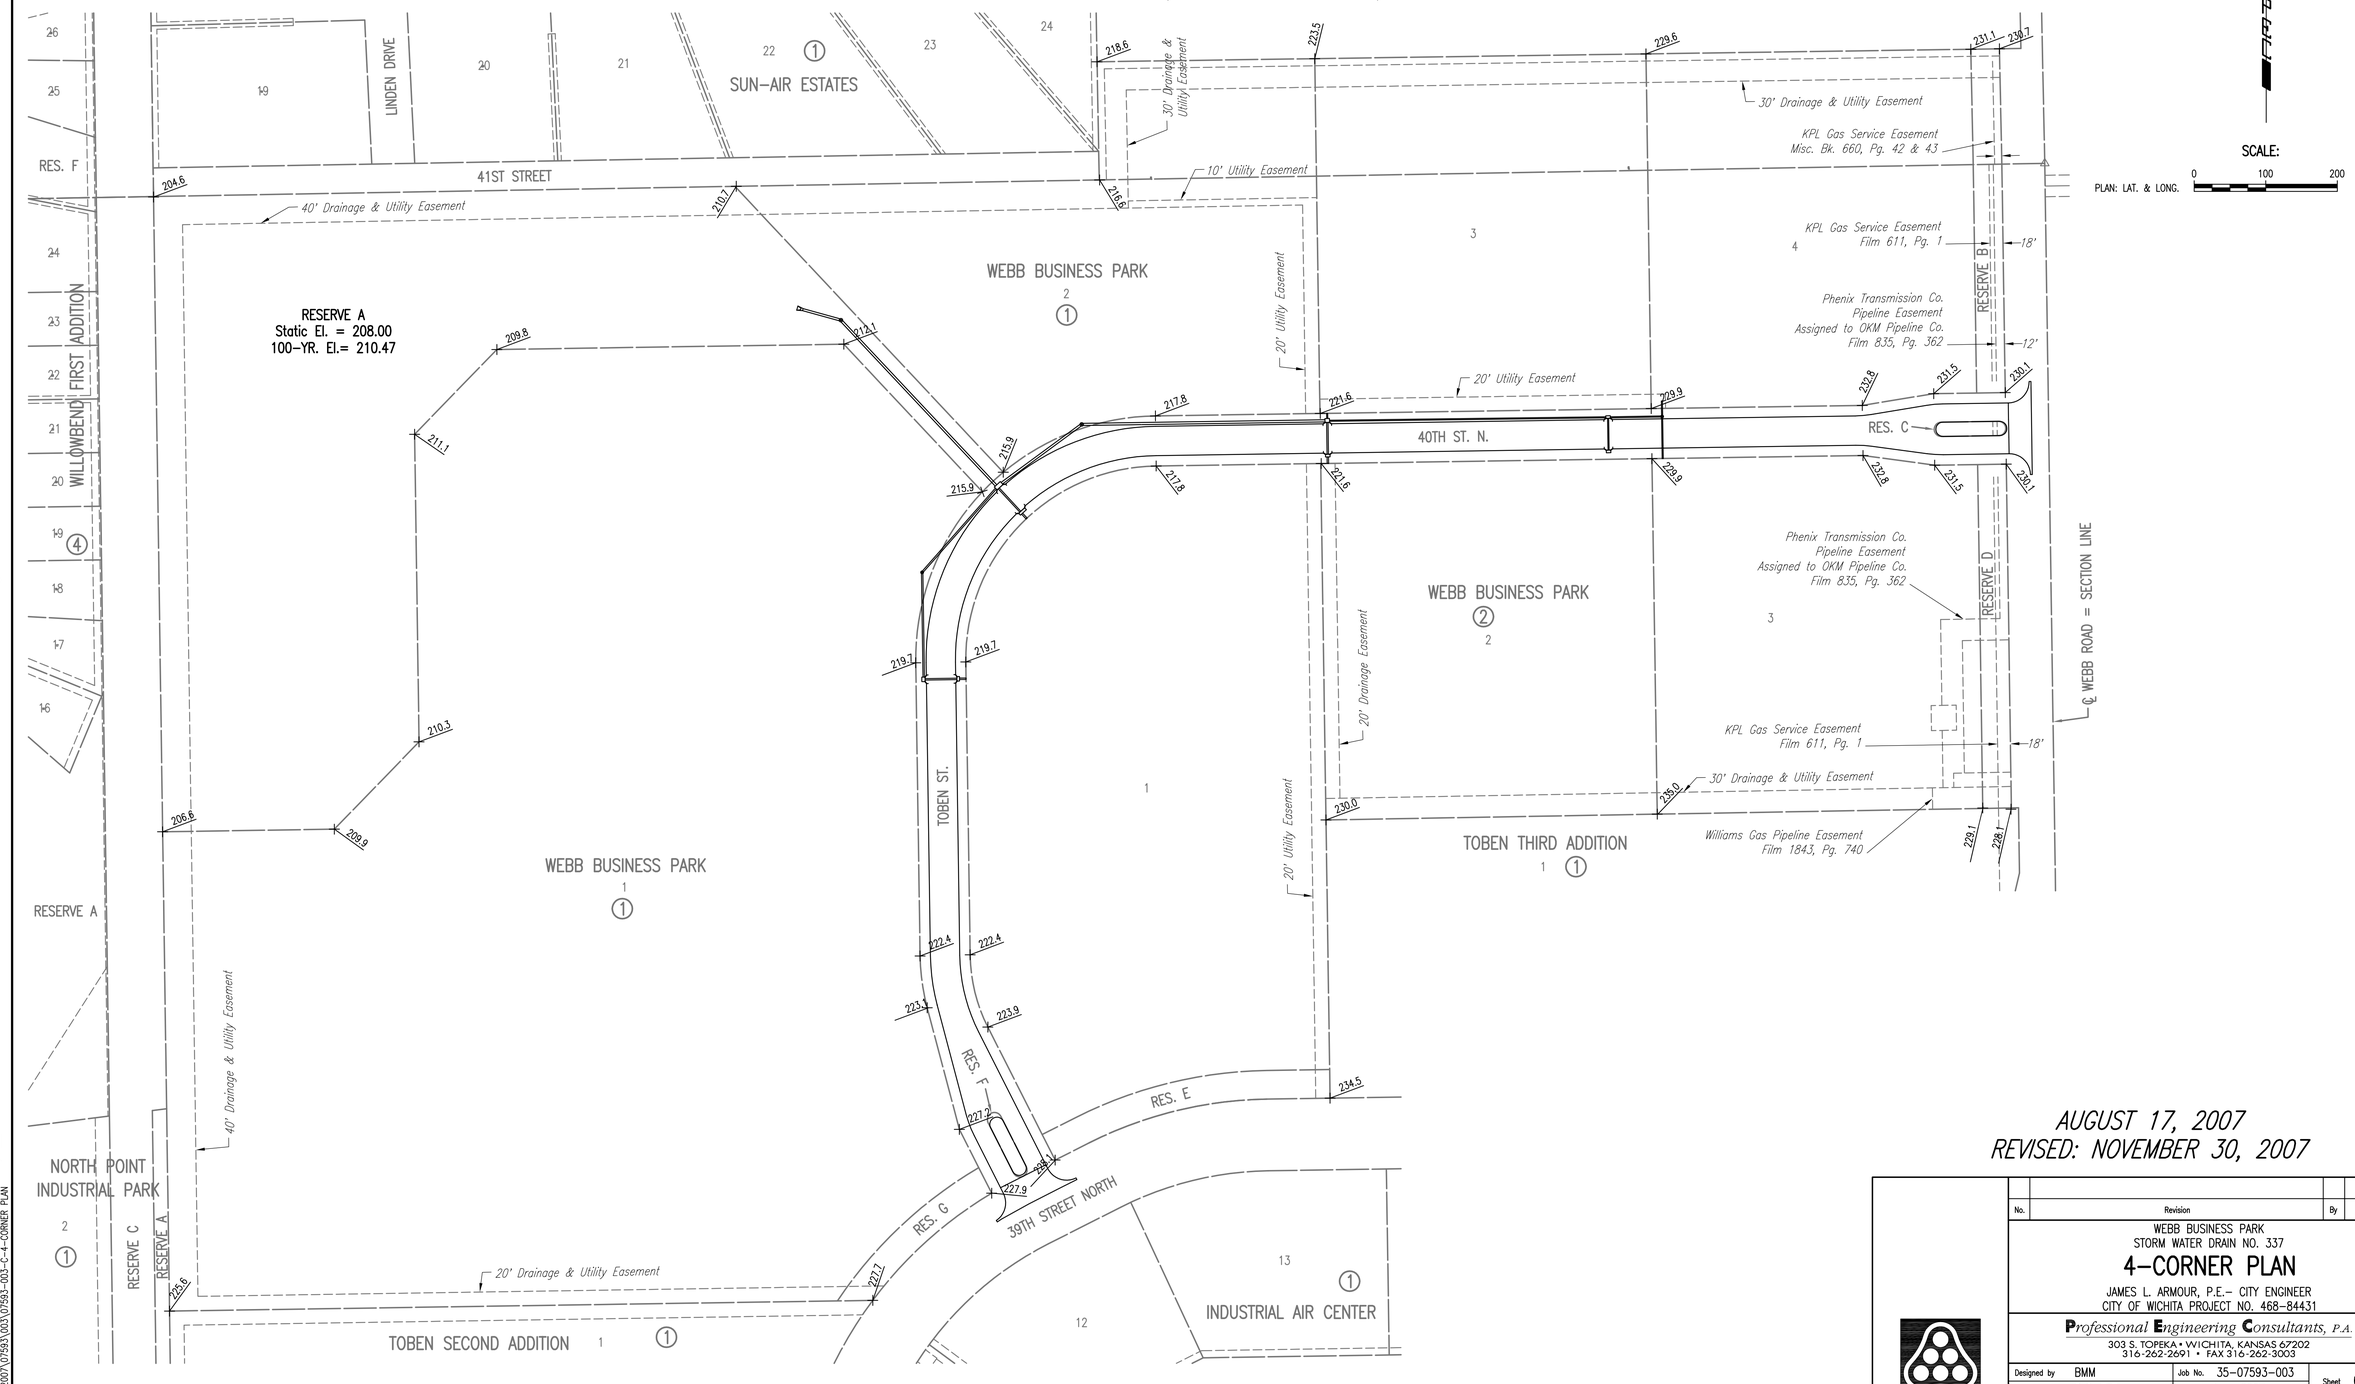

AUGUST 17, 2007
REVISED: NOVEMBER 30, 2007

No.	Revision	By	Date

WEBB BUSINESS PARK
STORM WATER DRAIN NO. 337

4-CORNER PLAN

JAMES L. ARMOUR, P.E.– CITY ENGINEER
CITY OF WICHITA PROJECT NO. 468-84431

Professional Engineering Consultants, P.A.
303 S. TOPEKA • WICHITA, KANSAS 67202
316-262-2691 • FAX 316-262-3003

Designed by	BMM	Job No.	35-07593-003
Drawn by	BJS, TAT	Date	June 2007

Sheet 6 of 29

Saved 03-19-2008 11:43:44 AM by BJS
Plot Scale 1:100 03-19-2008 3:24:51 PM by BJS
Q:\2007\07593\003\07593-003-C-4-CORNER PLAN