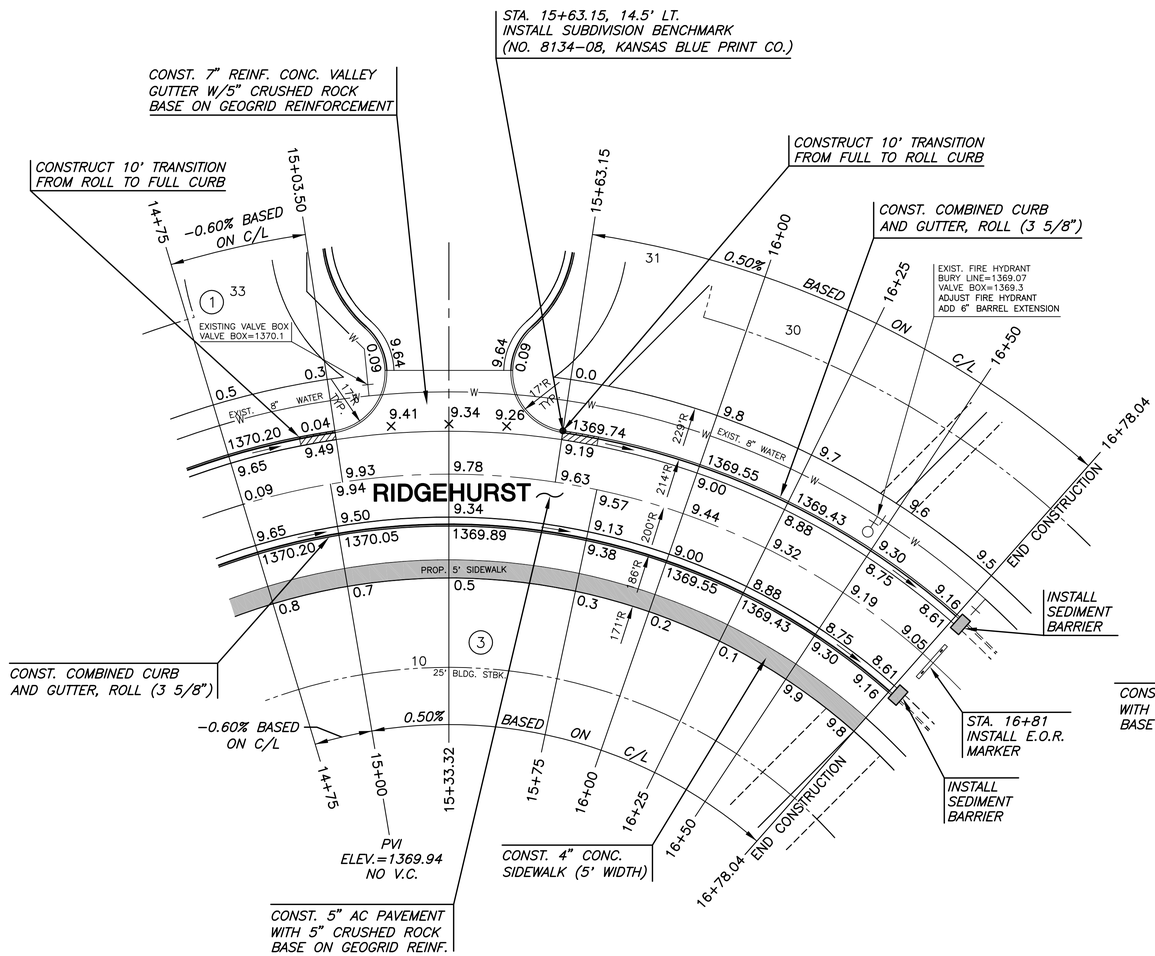

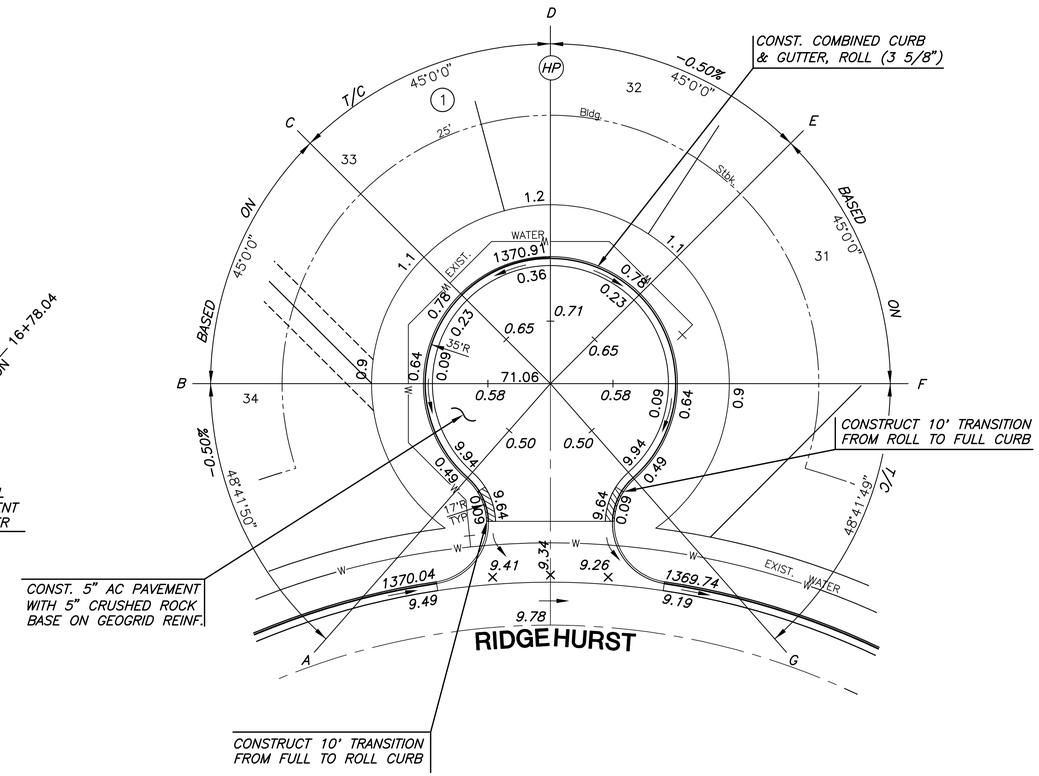

SCALE: 1"=20'

20 10 0 20

LEGEND

STREET SIGN & SIGN LOCATION (SEE SIGN ASSEMBLY TABLE FOR TYPE & STATION OF SIGN)

NOTE:
TOP OF CURB ELEVATIONS SHOWN ARE FOR FULL CURB. CONSTRUCT CURB AND GUTTER AS NOTED.

SCALE: 1"=20'

20 10 0 20

MKEC ENGINEERING CONSULTANTS, INC.
411 N. WEBB ROAD
WICHITA, KS. 67206
316-684-9600

PAVING PLANS

MONARCH LANDING SECOND ADD.

PHASE 1

RIDGEHURST
SHEET TITLE

472-84612
PROJECT NUMBER

DFL
DESIGN BY

MK
DRAWN BY

GJA
CHECKED BY

ISSUED
March 2008

REVISED

SHEET NO.
13 of 34

J:\CIVIL\06201\07165\PW\BINDS\07165_E5.DWG

PLOTTED: Friday, March 28, 2008 @ 01:11PM