BENCHMARKS:
135th St. W. & Pawnee–
City of Wichita Benchmark Disc on
SW Corner of Concrete Base of
High Line Pole.
Elev. = 1359.65 NGVD29

119th St. W. & Pawnee–
City of Wichita Benchmark Disc
0.5 miles S of Kellogg. 42.2' E of
centerline & 6.4" S of Power Pole.
Elev. = 1332.09 MSL

Scale: 1" = 20' Horizontal
1" = 5' Vertical
O = Iron

Scale: 1" = 20' Horizontal
1" = 5' Vertical
O = Iron

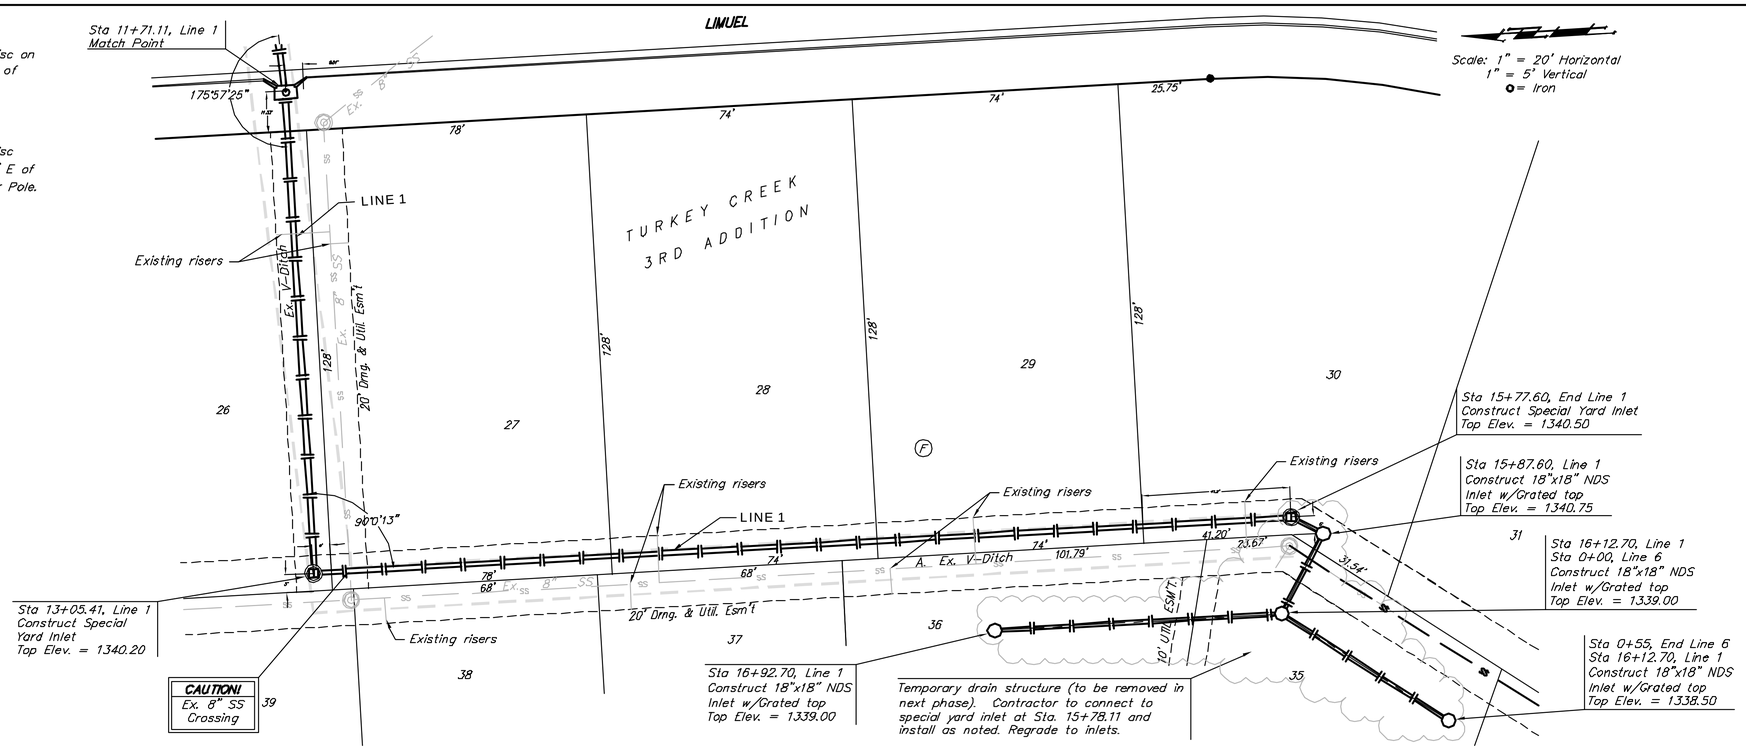

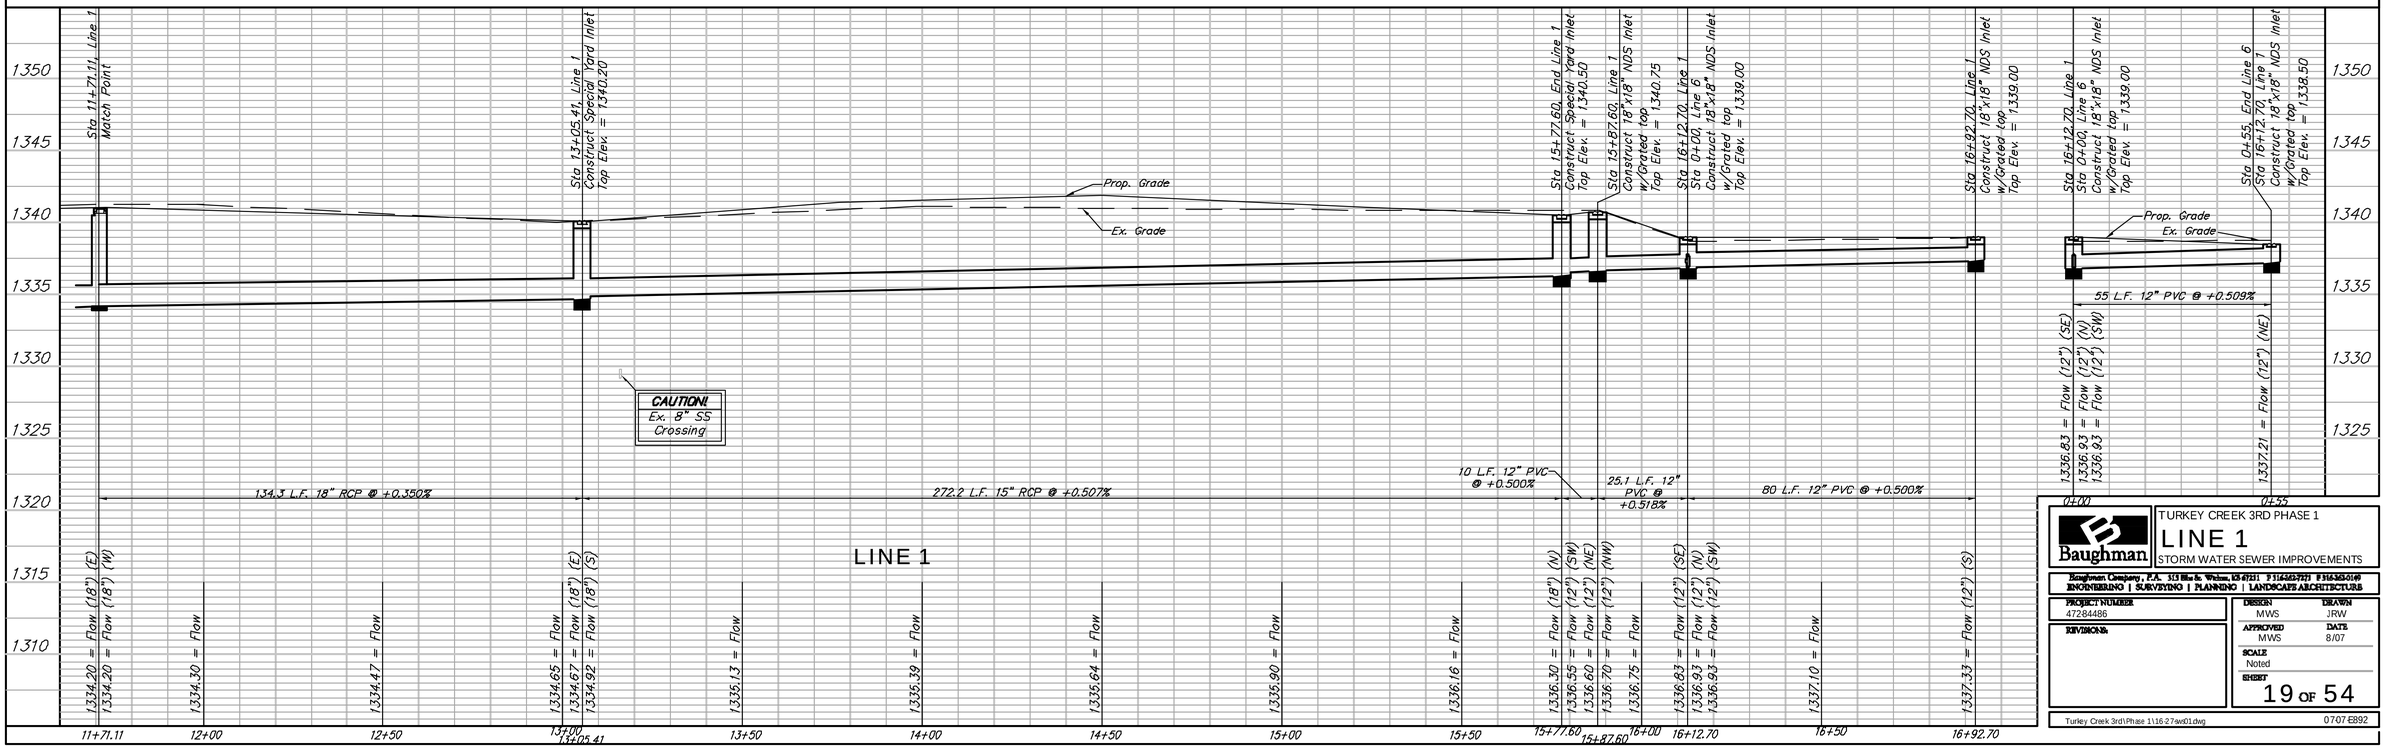

Baughman

TURKEY CREEK 3RD PHASE 1

LINE 1

STORM WATER SEWER IMPROVEMENTS

Baughman Company, P.A. 333 Hillside, Wichita, KS 67211 P 316.263.7221 F 316.263.0149
ENGINEERING | SURVEYING | PLANNING | LANDSCAPE ARCHITECTURE

PROJECT NUMBER 47284486	DESIGN MWS / DRAWN JRW
REVISIONS	APPROVED MWS / DATE 8/07
	SCALE Noted
	SHEET 19 OF 54

Turkey Creek 3rd\Phase 1\16 27sw01.dwg 0707-EB92