BENCHMARKS:

"□" CUT ON TOP OF NORTH CURB APPROX 8.2' NW OF NW EDGE OF DRIVEWAY ON LOT 8, BLOCK 2
ELEV. = 156.20'

"□" CUT ON TOP OF CURB AT N END OF N CURB RETURN AT INTERSECTION OF RAINBOW LAKES AND RAINBOW LAKES CT.
ELEV. = 156.82

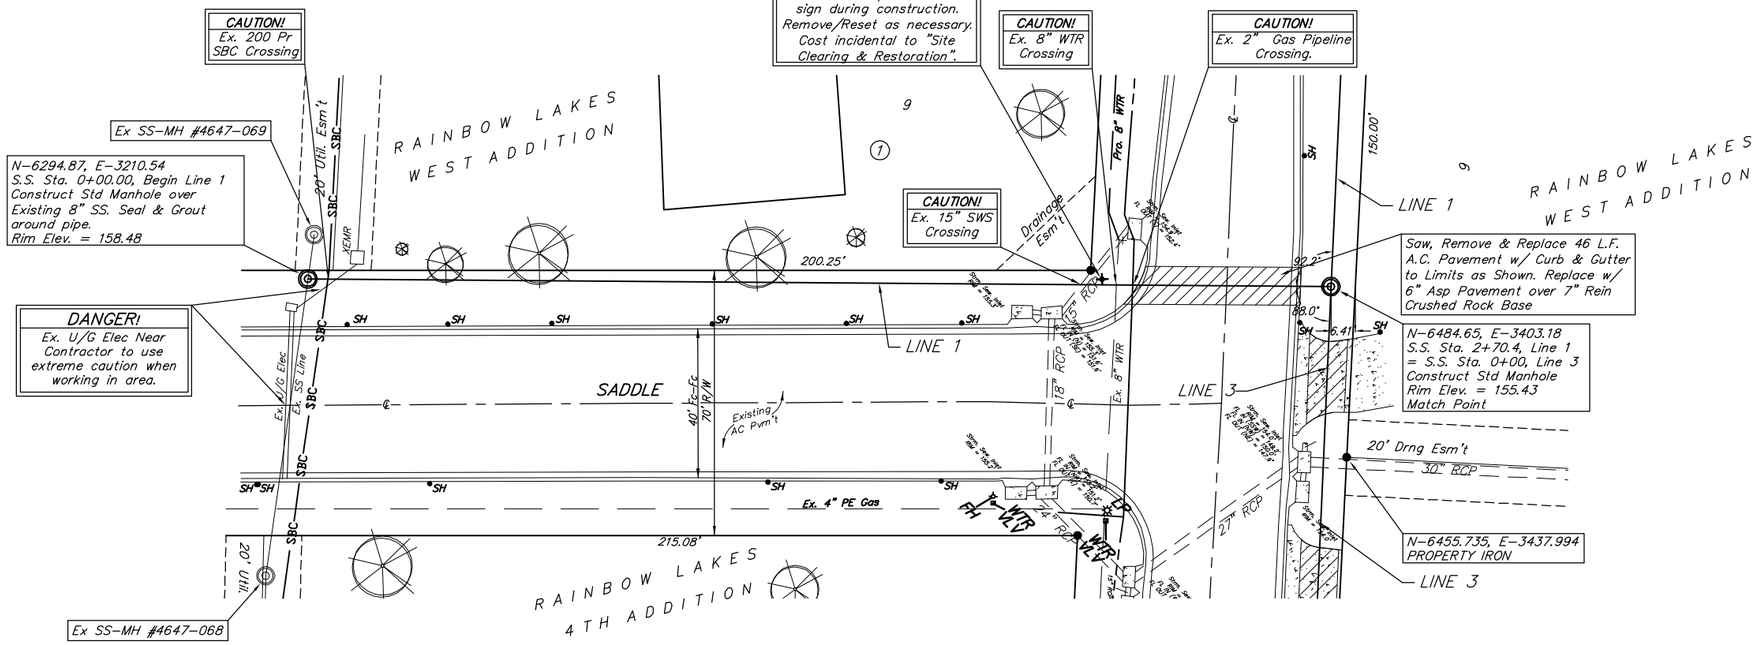

0 10 20

SCALE:
1" = 20' Horizontal
1" = 5' Vertical

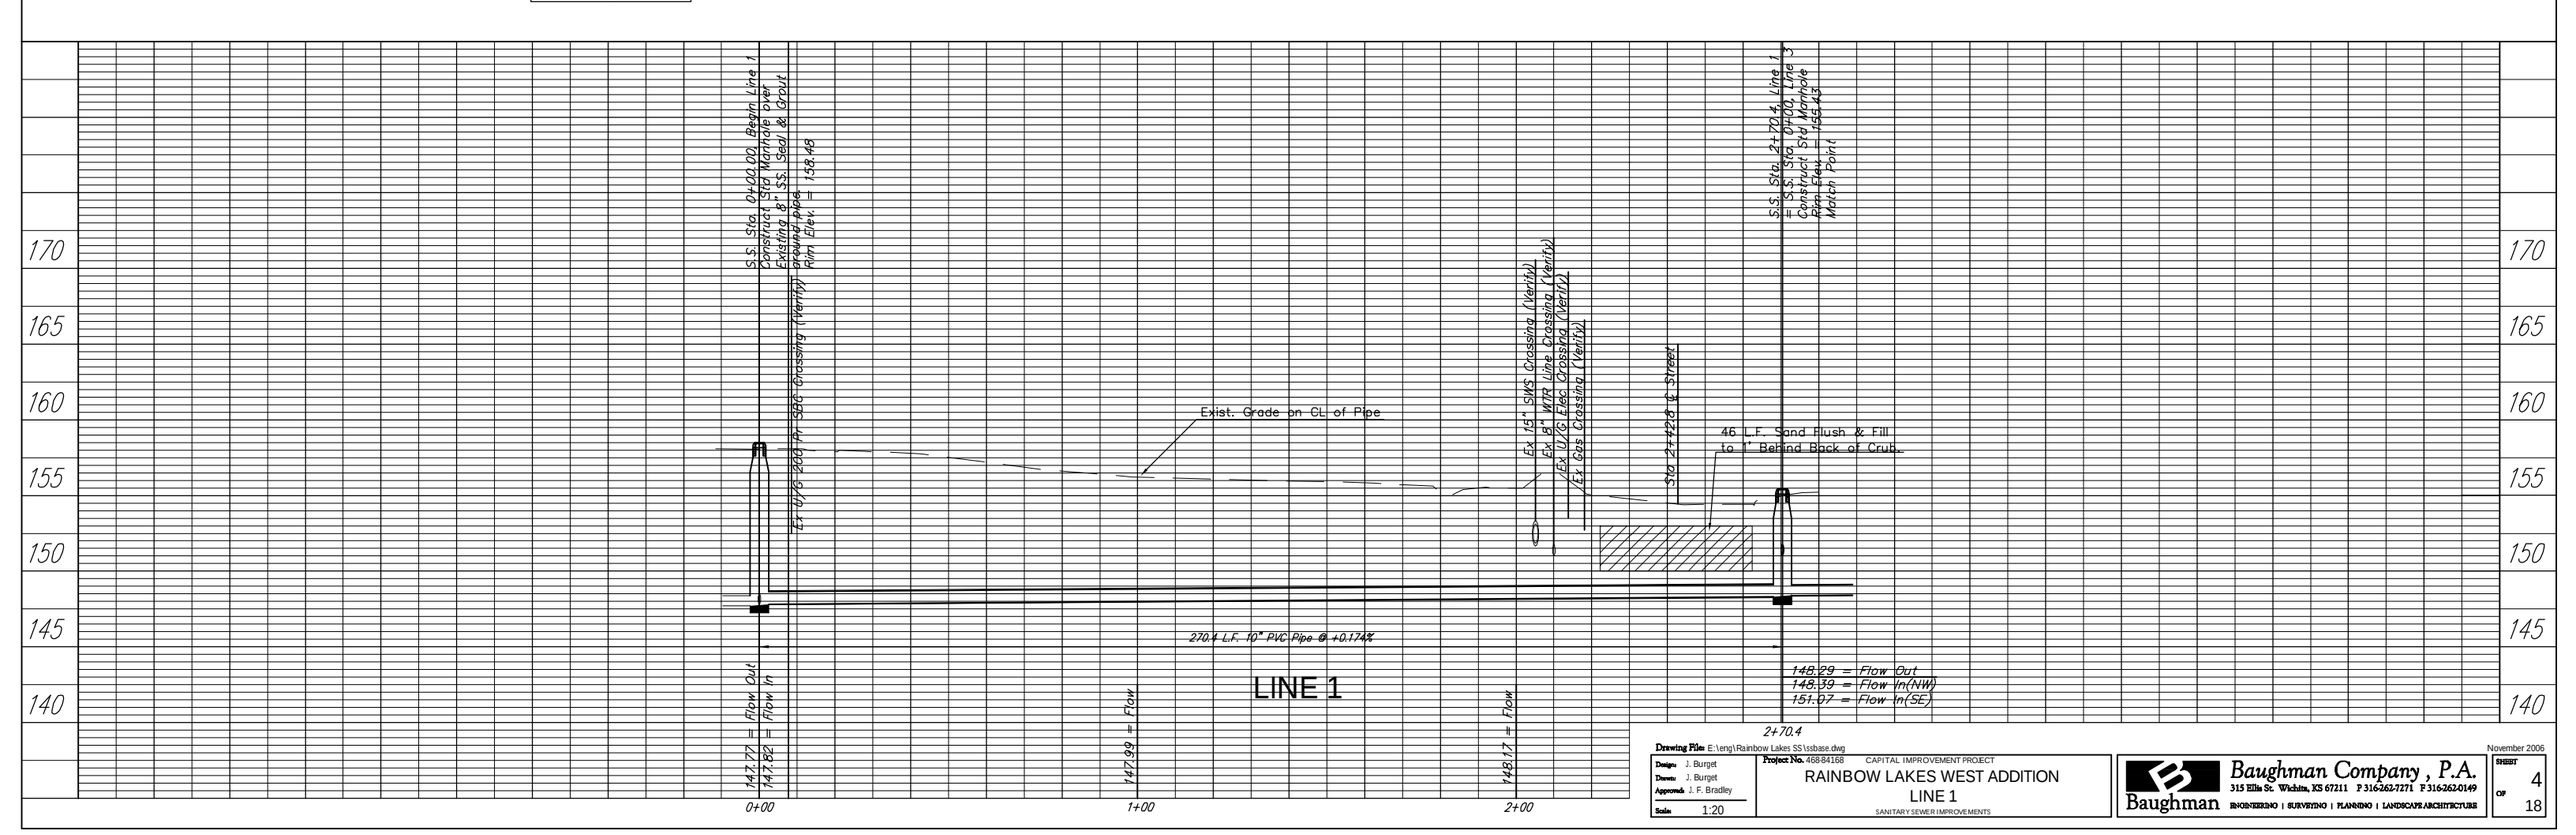

Drawing File: E:\eng\Rainbow Lakes SS\ssbase.dwg
November 2006

Design:	J. Burget
Drawn:	J. Burget
Approved:	J. F. Bradley
Scale:	1:20

Project No. 468-84168 CAPITAL IMPROVEMENT PROJECT

RAINBOW LAKES WEST ADDITION
LINE 1
SANITARY SEWER IMPROVEMENTS

Baughman Company, P.A.
315 Ellis St. Wichita, KS 67211 P 316-262-7271 F 316-262-0149
ENGINEERING | SURVEYING | PLANNING | LANDSCAPE ARCHITECTURE

SHEET 4 OF 18