BENCHMARKS:

"□" CUT ON TOP OF NORTH CURB APPROX 8.2' NW OF NW EDGE OF DRIVEWAY ON LOT 8, BLOCK 2
ELEV. = 156.20'

"□" CUT ON TOP OF CURB AT N END OF N CURB RETURN AT INTERSECTION OF RAINBOW LAKES AND RAINBOW LAKES CT.
ELEV. = 156.82

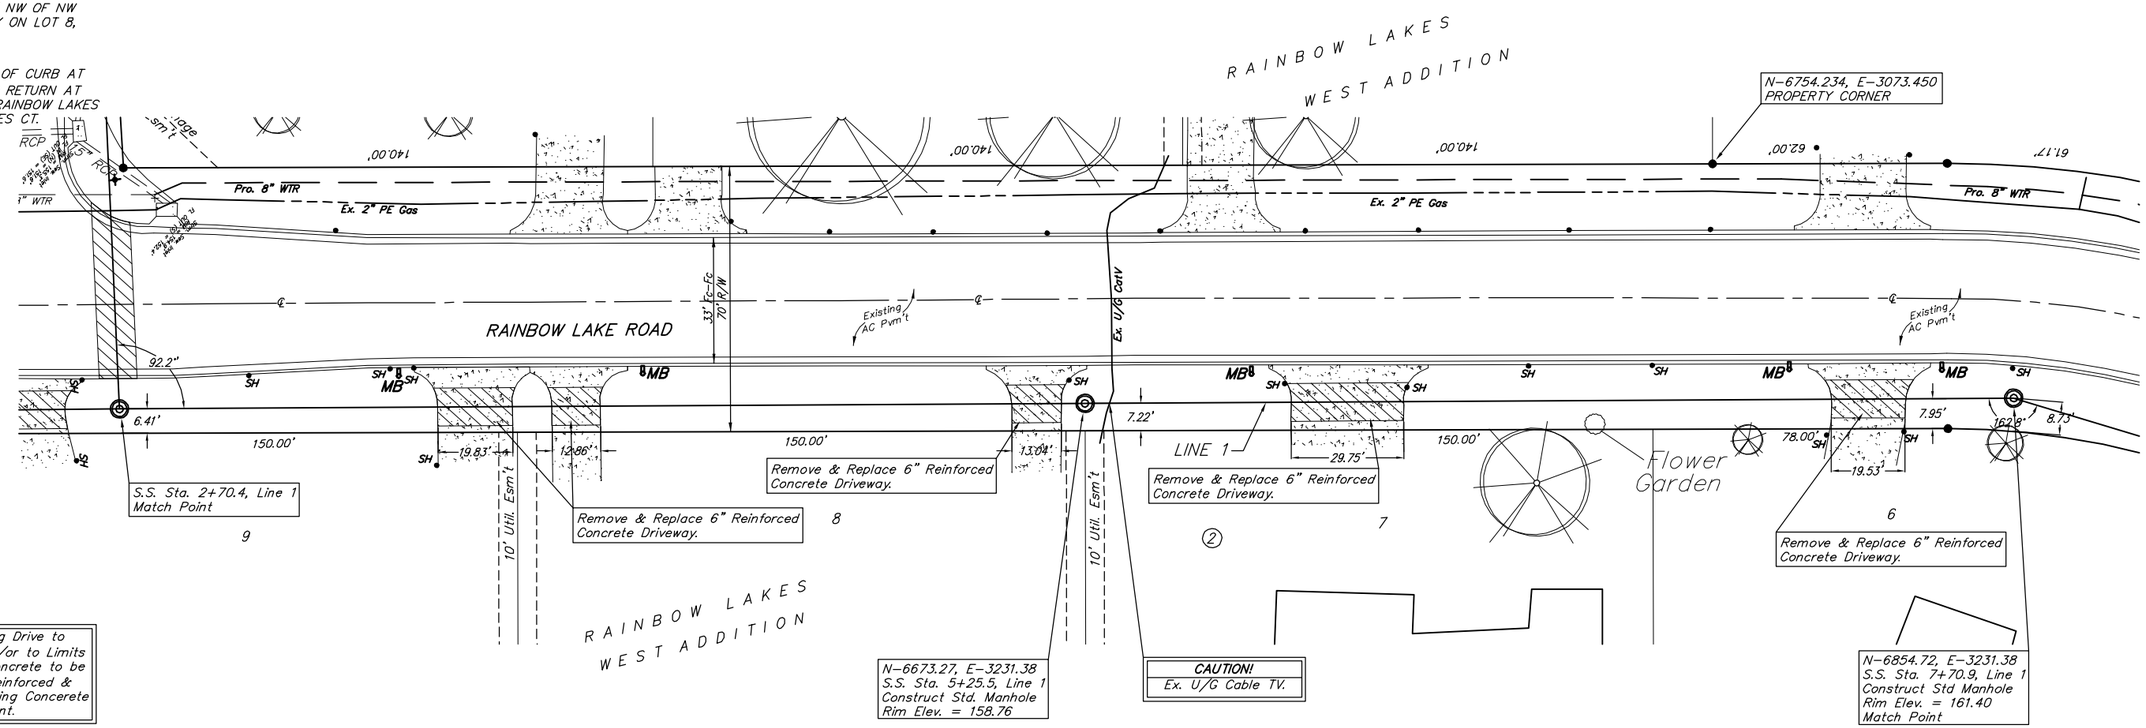

0 10 20
SCALE:
1" = 20' Horizontal
1" = 5' Vertical

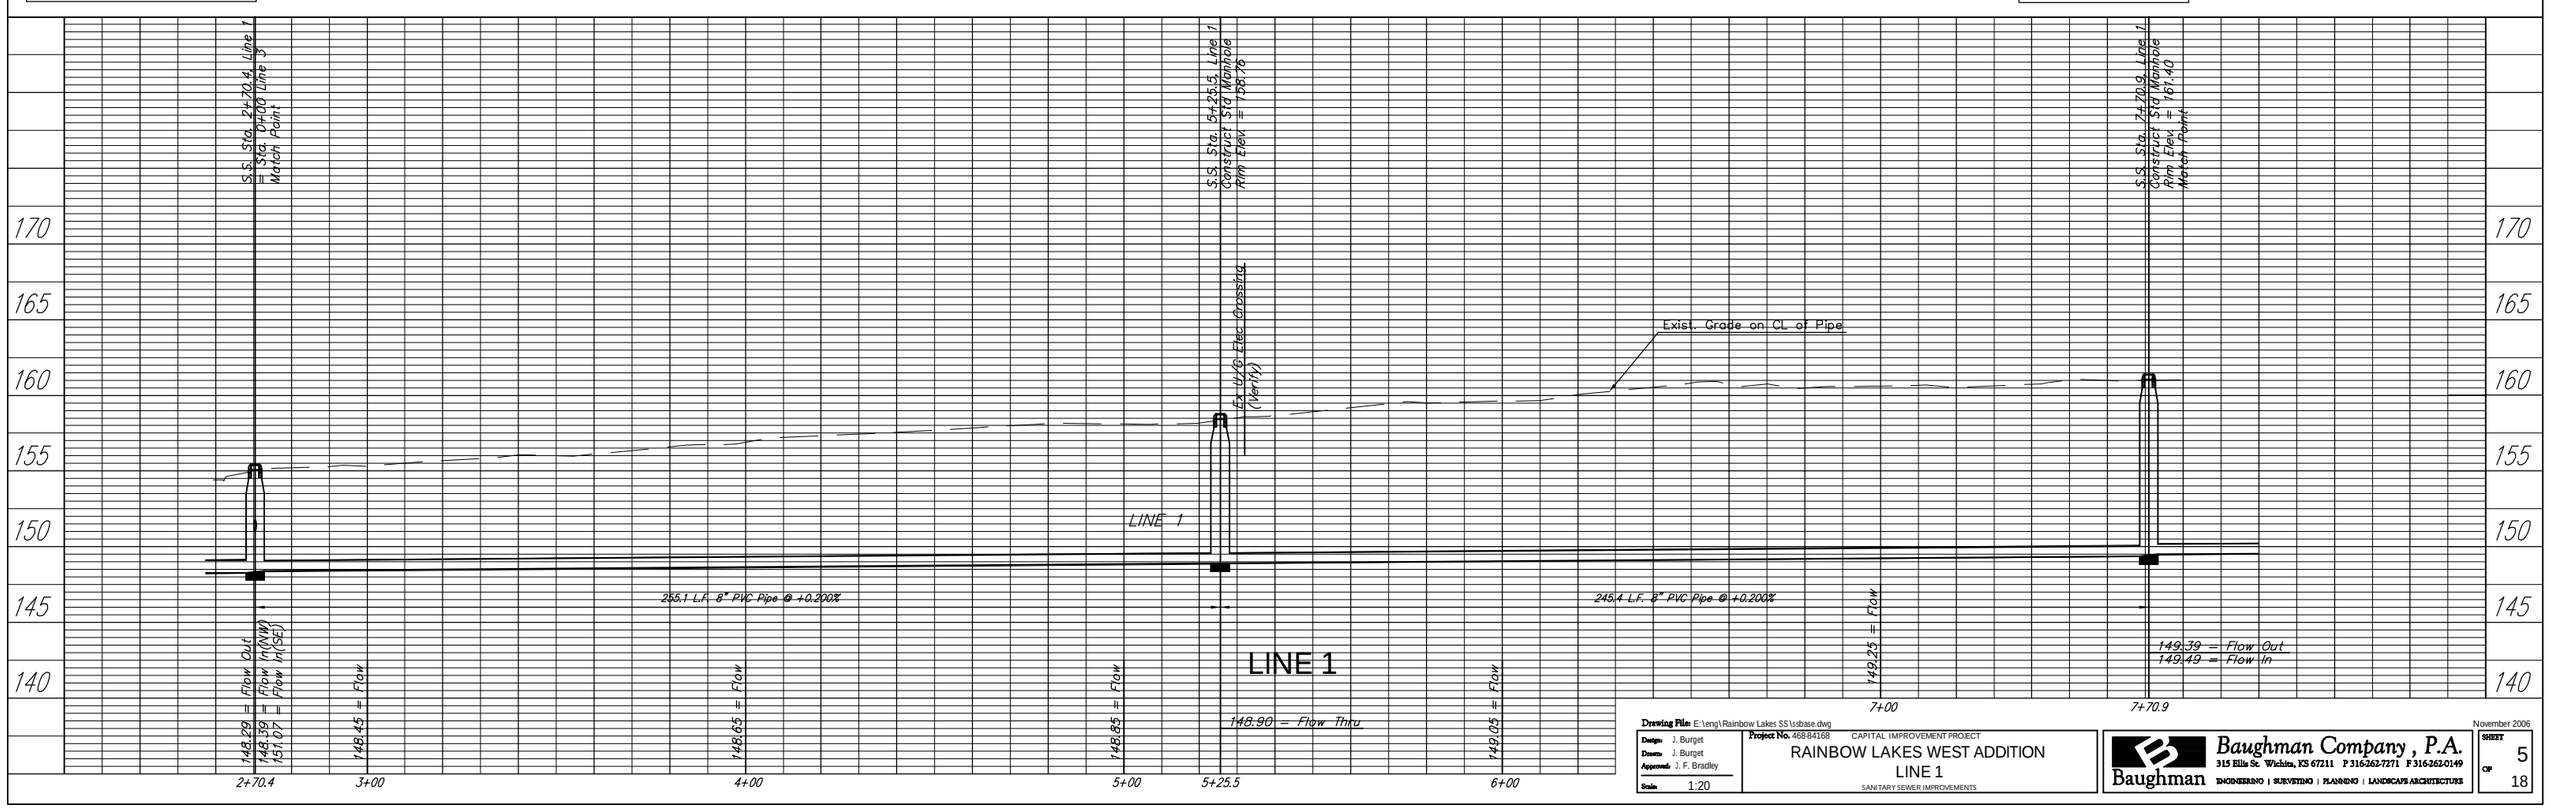

Drawing File: E:\eng\Rainbow Lakes SS\ssbase.dwg

November 2006

Design: J. Burget	Project No. 46884168	CAPITAL IMPROVEMENT PROJECT
Drawn: J. Burget	RAINBOW LAKES WEST ADDITION	
Approved: J. F. Bradley	LINE 1	
Scale: 1:20	SANITARY SEWER IMPROVEMENTS	

Baughman Company, P.A.
315 Ellis St. Wichita, KS 67211 P 316-262-7271 F 316-262-0149
Baughman ENGINEERING | SURVEYING | PLANNING | LANDSCAPE ARCHITECTURE

SHEET 5 OF 18