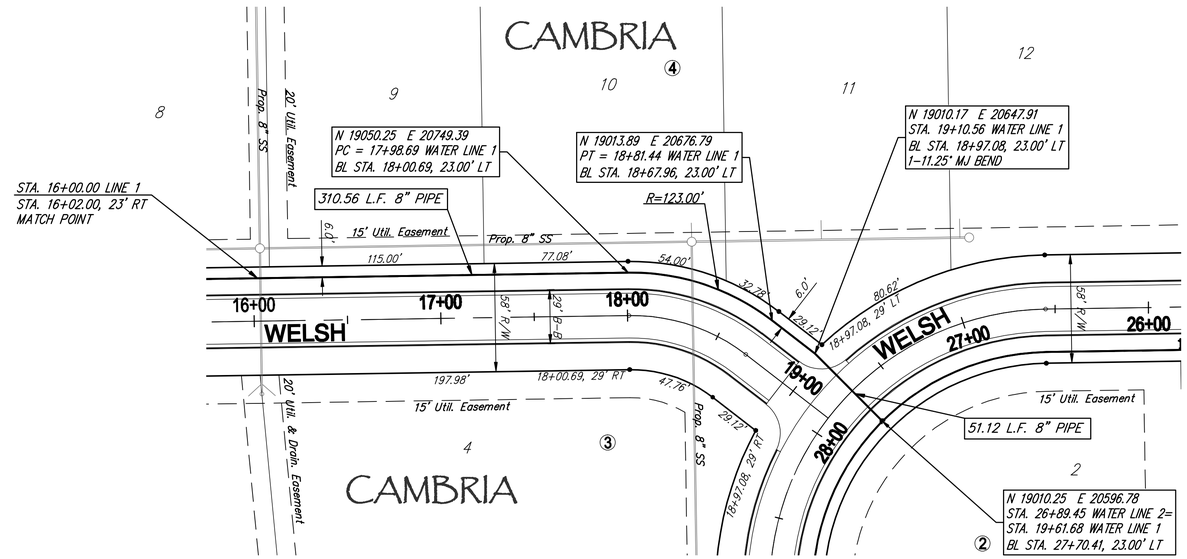

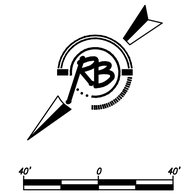

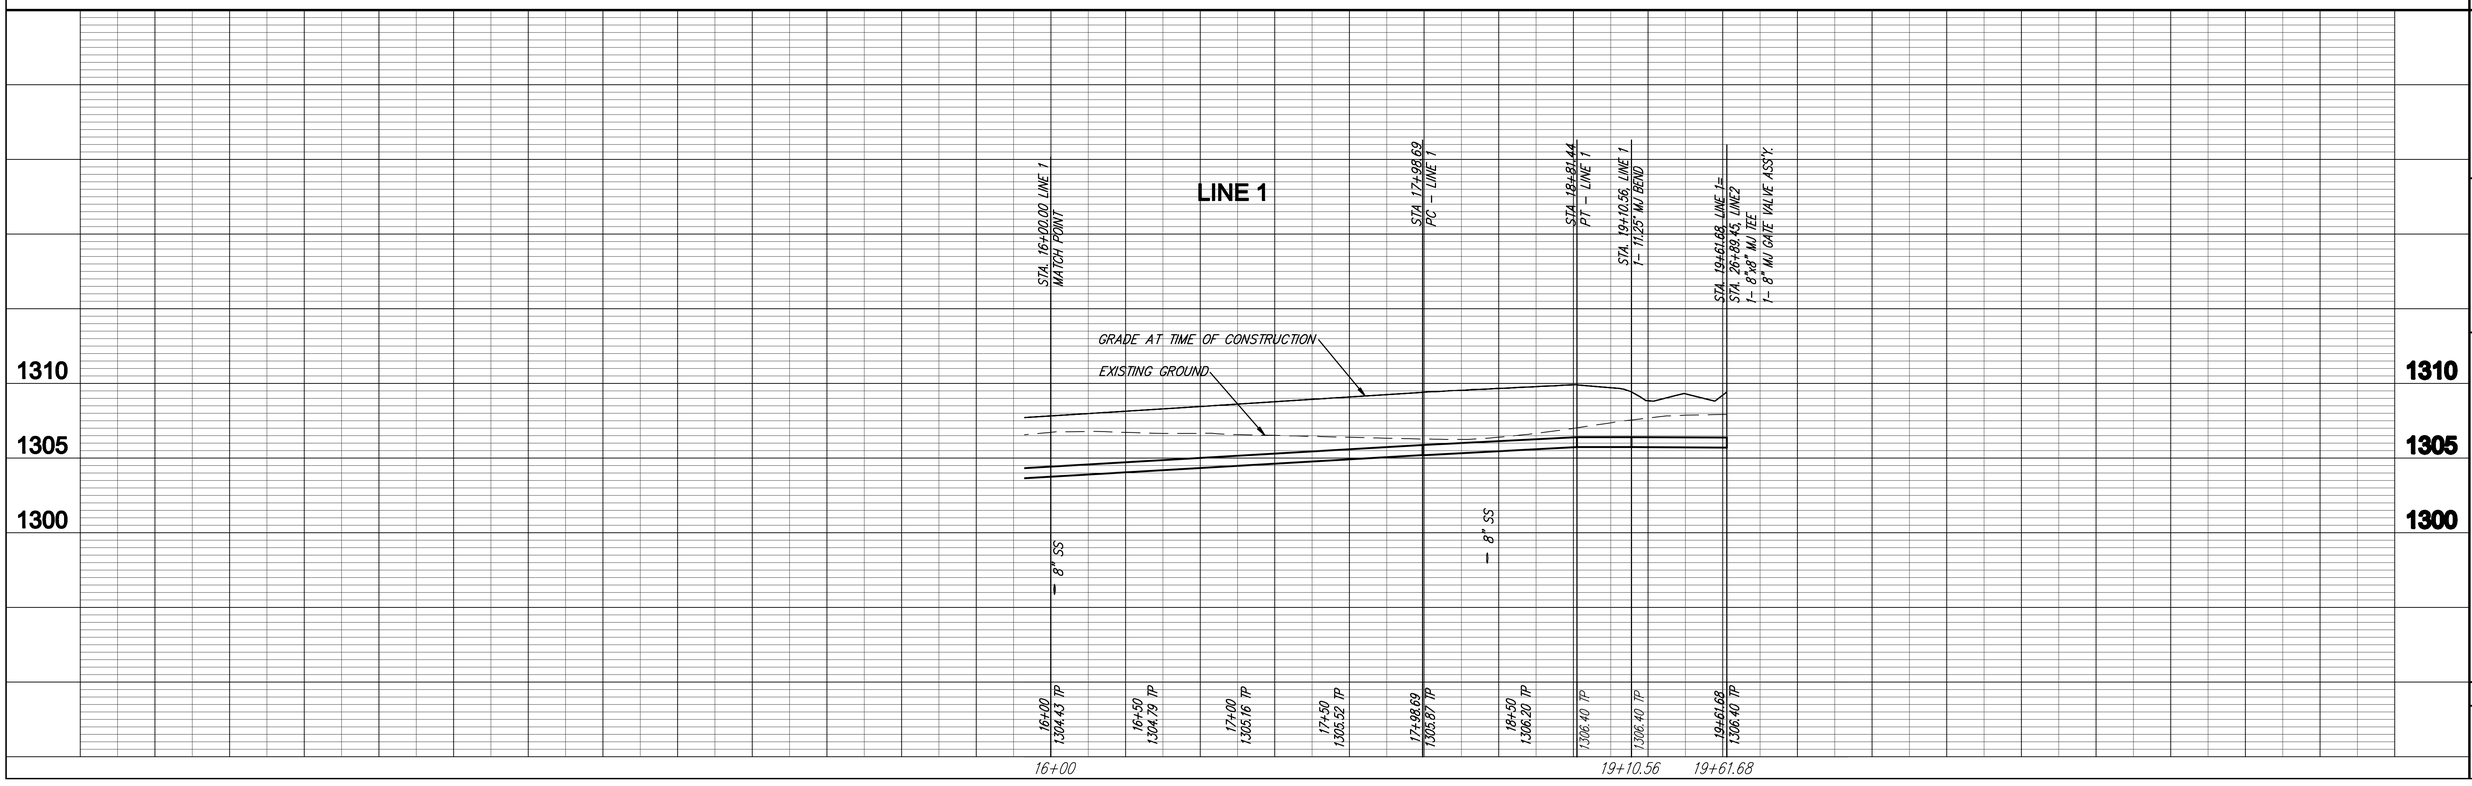

Rueger & Bohm, P.A.
Engineering Surveying Land Planning
DESIGNED AML
DRAWN AML
DATE Apr. 22, 2008
PROJECT NUMBER 448-90361
DRAWING FILE Details (Plan Profile 01)

CAMBRIA ADDITION
LINE 1
WICHITA, KANSAS

3190E

5
15