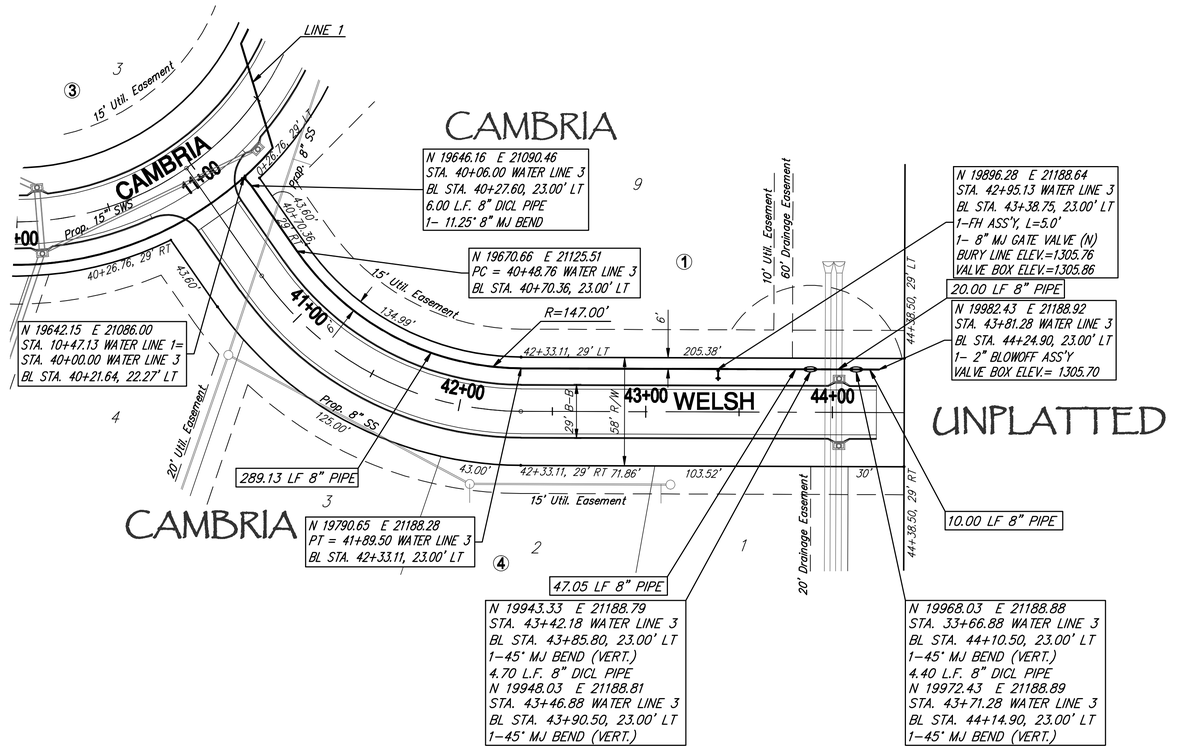

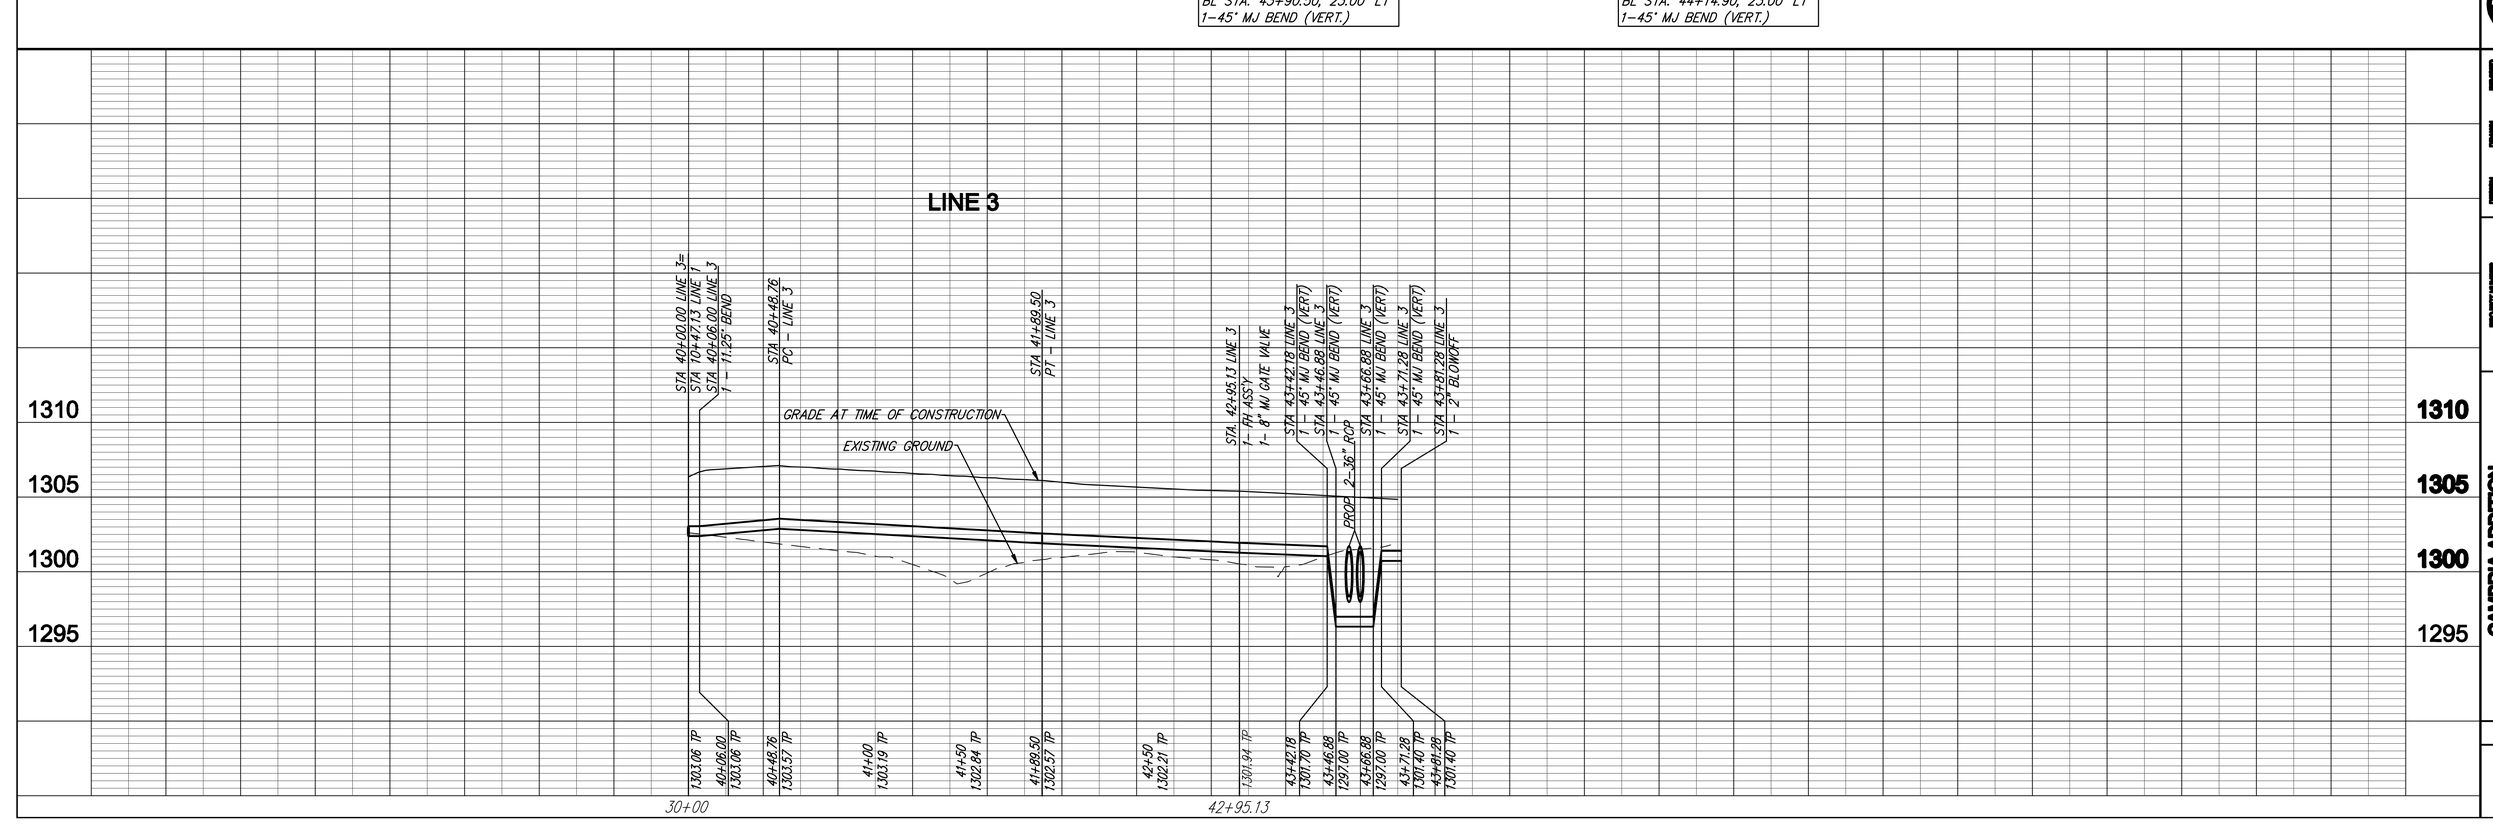

Ruggles & Bolin, P.A.
Engineering Surveying Land Planning

DESIGN AML
DRAWN AML
CHECKED
DATE Apr. 22, 2008

PROJECT NUMBER 448-90361
DRAWING FILE Details {Plan Profile 01}

CAMBRIA ADDITION
LINE 3
WICHITA, KANSAS

3190E

8
15