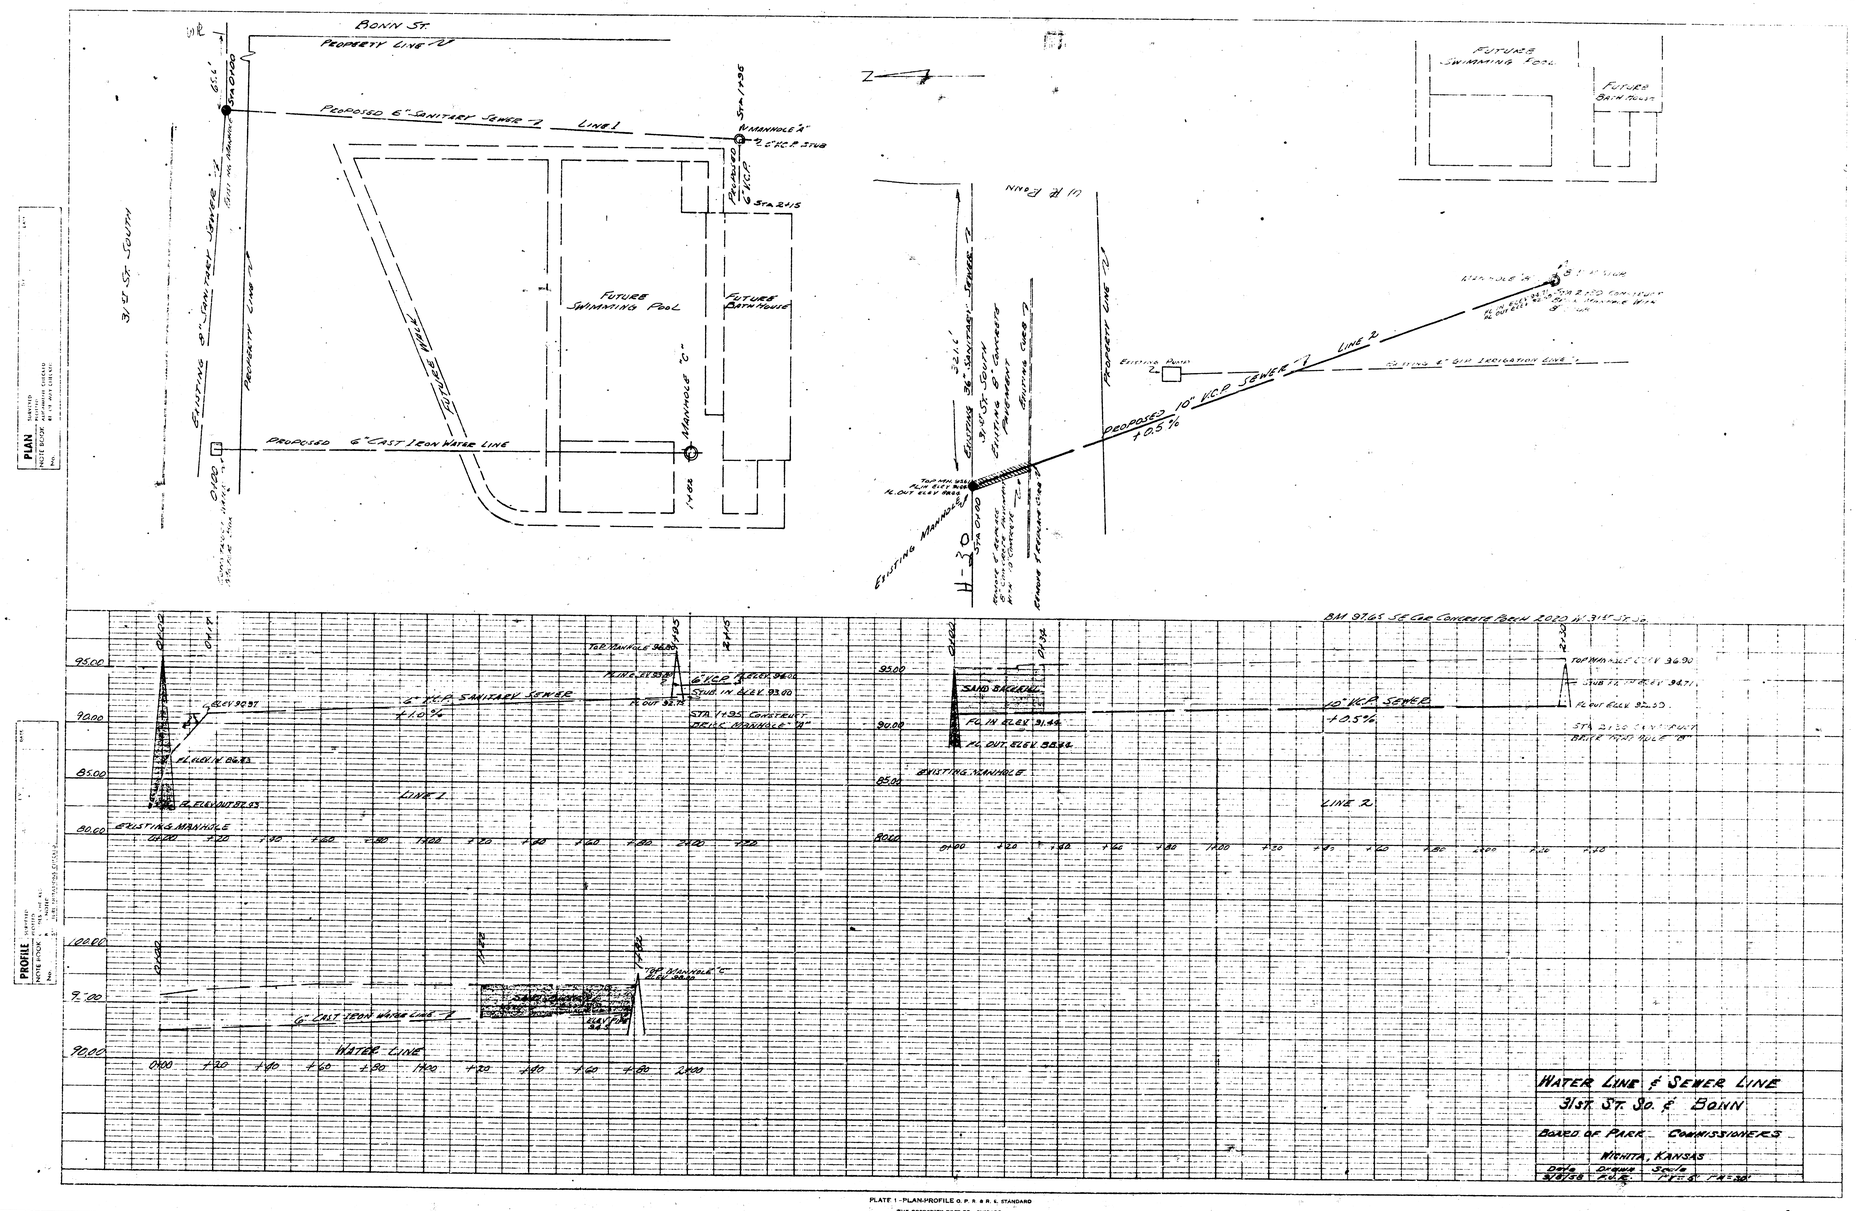
BONIN ST.
PROPERTY LINE
PROPOSED 6" SANITARY SEWER LINE 1
STA 0+00
STA 1+95
MANHOLE "A"
6" RCP STUB
PROPOSED 6" RCP
STA 2+15
EXISTING 6" SANITARY SEWER
31 ST. SOUTH
FUTURE SWIMMING POOL
FUTURE BATHHOUSE
MANHOLE "C"
PROPOSED 6" CAST IRON WATER LINE
FUTURE WATER LINE
FUTURE SWIMMING POOL
FUTURE BATHHOUSE
EXISTING POND
PROPOSED 10" RCP SEWER LINE 2
EXISTING MANHOLE
STA 0+00
EXISTING 36" SANITARY SEWER
31 ST. SOUTH
EXISTING 8" CONCRETE PAVEMENT
EXISTING CURB
PROPERTY LINE
BM 97.65 SE Cor Concrete Porch 2020 N 31st St So.
6" RCP SANITARY SEWER
+1.0%
STA. 1+95 CONSTRUCT DRILL MANHOLE "A"
LINE 1
EXISTING MANHOLE
SAND BACKFILL
10" RCP SEWER
+0.5%
LINE 2
6" CAST IRON WATER LINE
WATER LINE
WATER LINE & SEWER LINE
31ST. ST. SO. & BONIN
BOARD OF PARK COMMISSIONERS
WICHITA, KANSAS
PLATE 1 - PLAN-PROFILE G. P. & R. & L. STANDARD
THE FREDERICK POST CO., CHICAGO