NOTE TO CONTRACTOR

This project will be constructed under the supervision of the CITY ENGINEER, and conforming to the SPECIFICATIONS of the CITY OF WICHITA. The CONTRACTOR will reimburse the City of Wichita for blue printing, plans, and inspection.

Scale 1"=50'

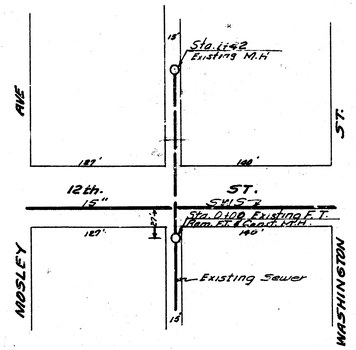

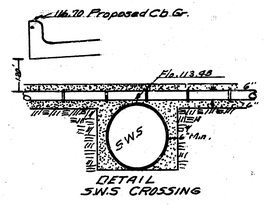

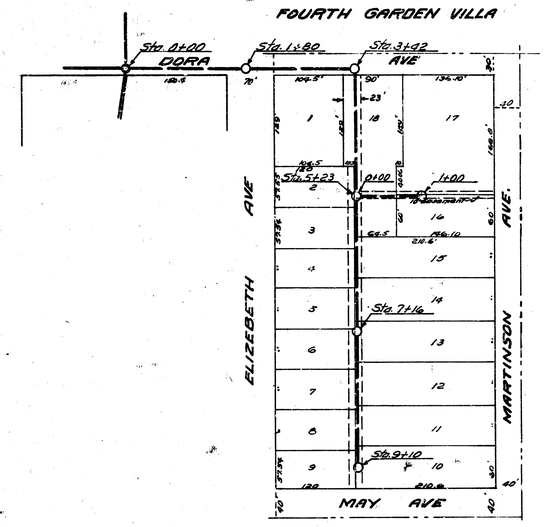

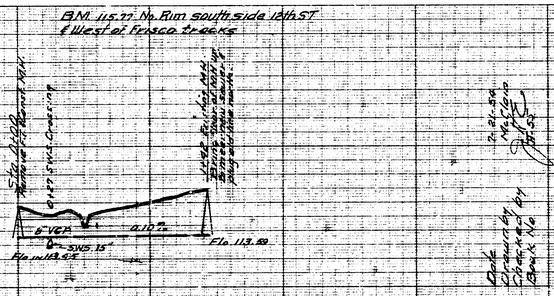

Line shall be encased in 6" of concrete
see detail for S.W.S. Crossing
Encase from manhole at Sta.

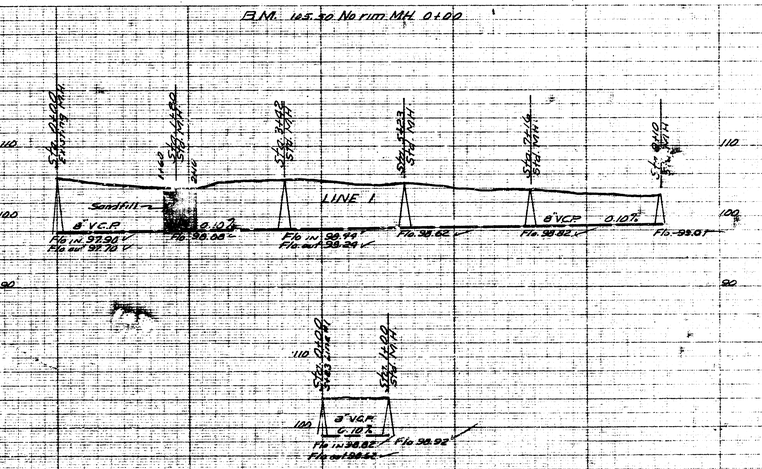

RECONSTRUCTION SAN. SEWER
NORTH OF 12th ST BET. MOSLEY & WASHINGTON
CITY OF WICHITA KANSAS
G.E. SMITH CITY ENGINEER
Private Contract

LAT. 5 DIST. E SS 21
CITY OF WICHITA KANSAS
G.E. SMITH, CITY ENGINEER
Proj. No. C. 29-47

Date Drawn by 10-7-59 M.J.Sm
Checked by
Book No. 77-56

Date Drawn by 2-21-59 M.J.Sm
Checked by
Book No. 77-56