LOCATION
- LOT 1 EVC ADDITION WICHITA, SEDG. CO.
- PROJ. ADDRESS 41150 WEBB ROAD WICHITA, KS.

OCT. 31, 1980
CONTRACTOR
DOUG VAUGHN

NOTE TO CONTRACTOR

This project will be constructed under the supervision of the CITY ENGINEER and conforming to the SPECIFICATIONS of the CITY OF WICHITA. The CONTRACTOR will reimburse the City of Wichita for all cost of [redacted] Inspection.

10-31-80

APPROVED AS NOTED
By CITY ENGINEER OF WICHITA
Sanitary Sewers [signature]
Storm Sewers
Driveway Approaches

PLAN		BY	DATE
NOTE BOOK	SURVEYED		
	PLOTTED		
	ALIGNMENT CHECKED		
NO.	RT. OF WAY CHECKED		

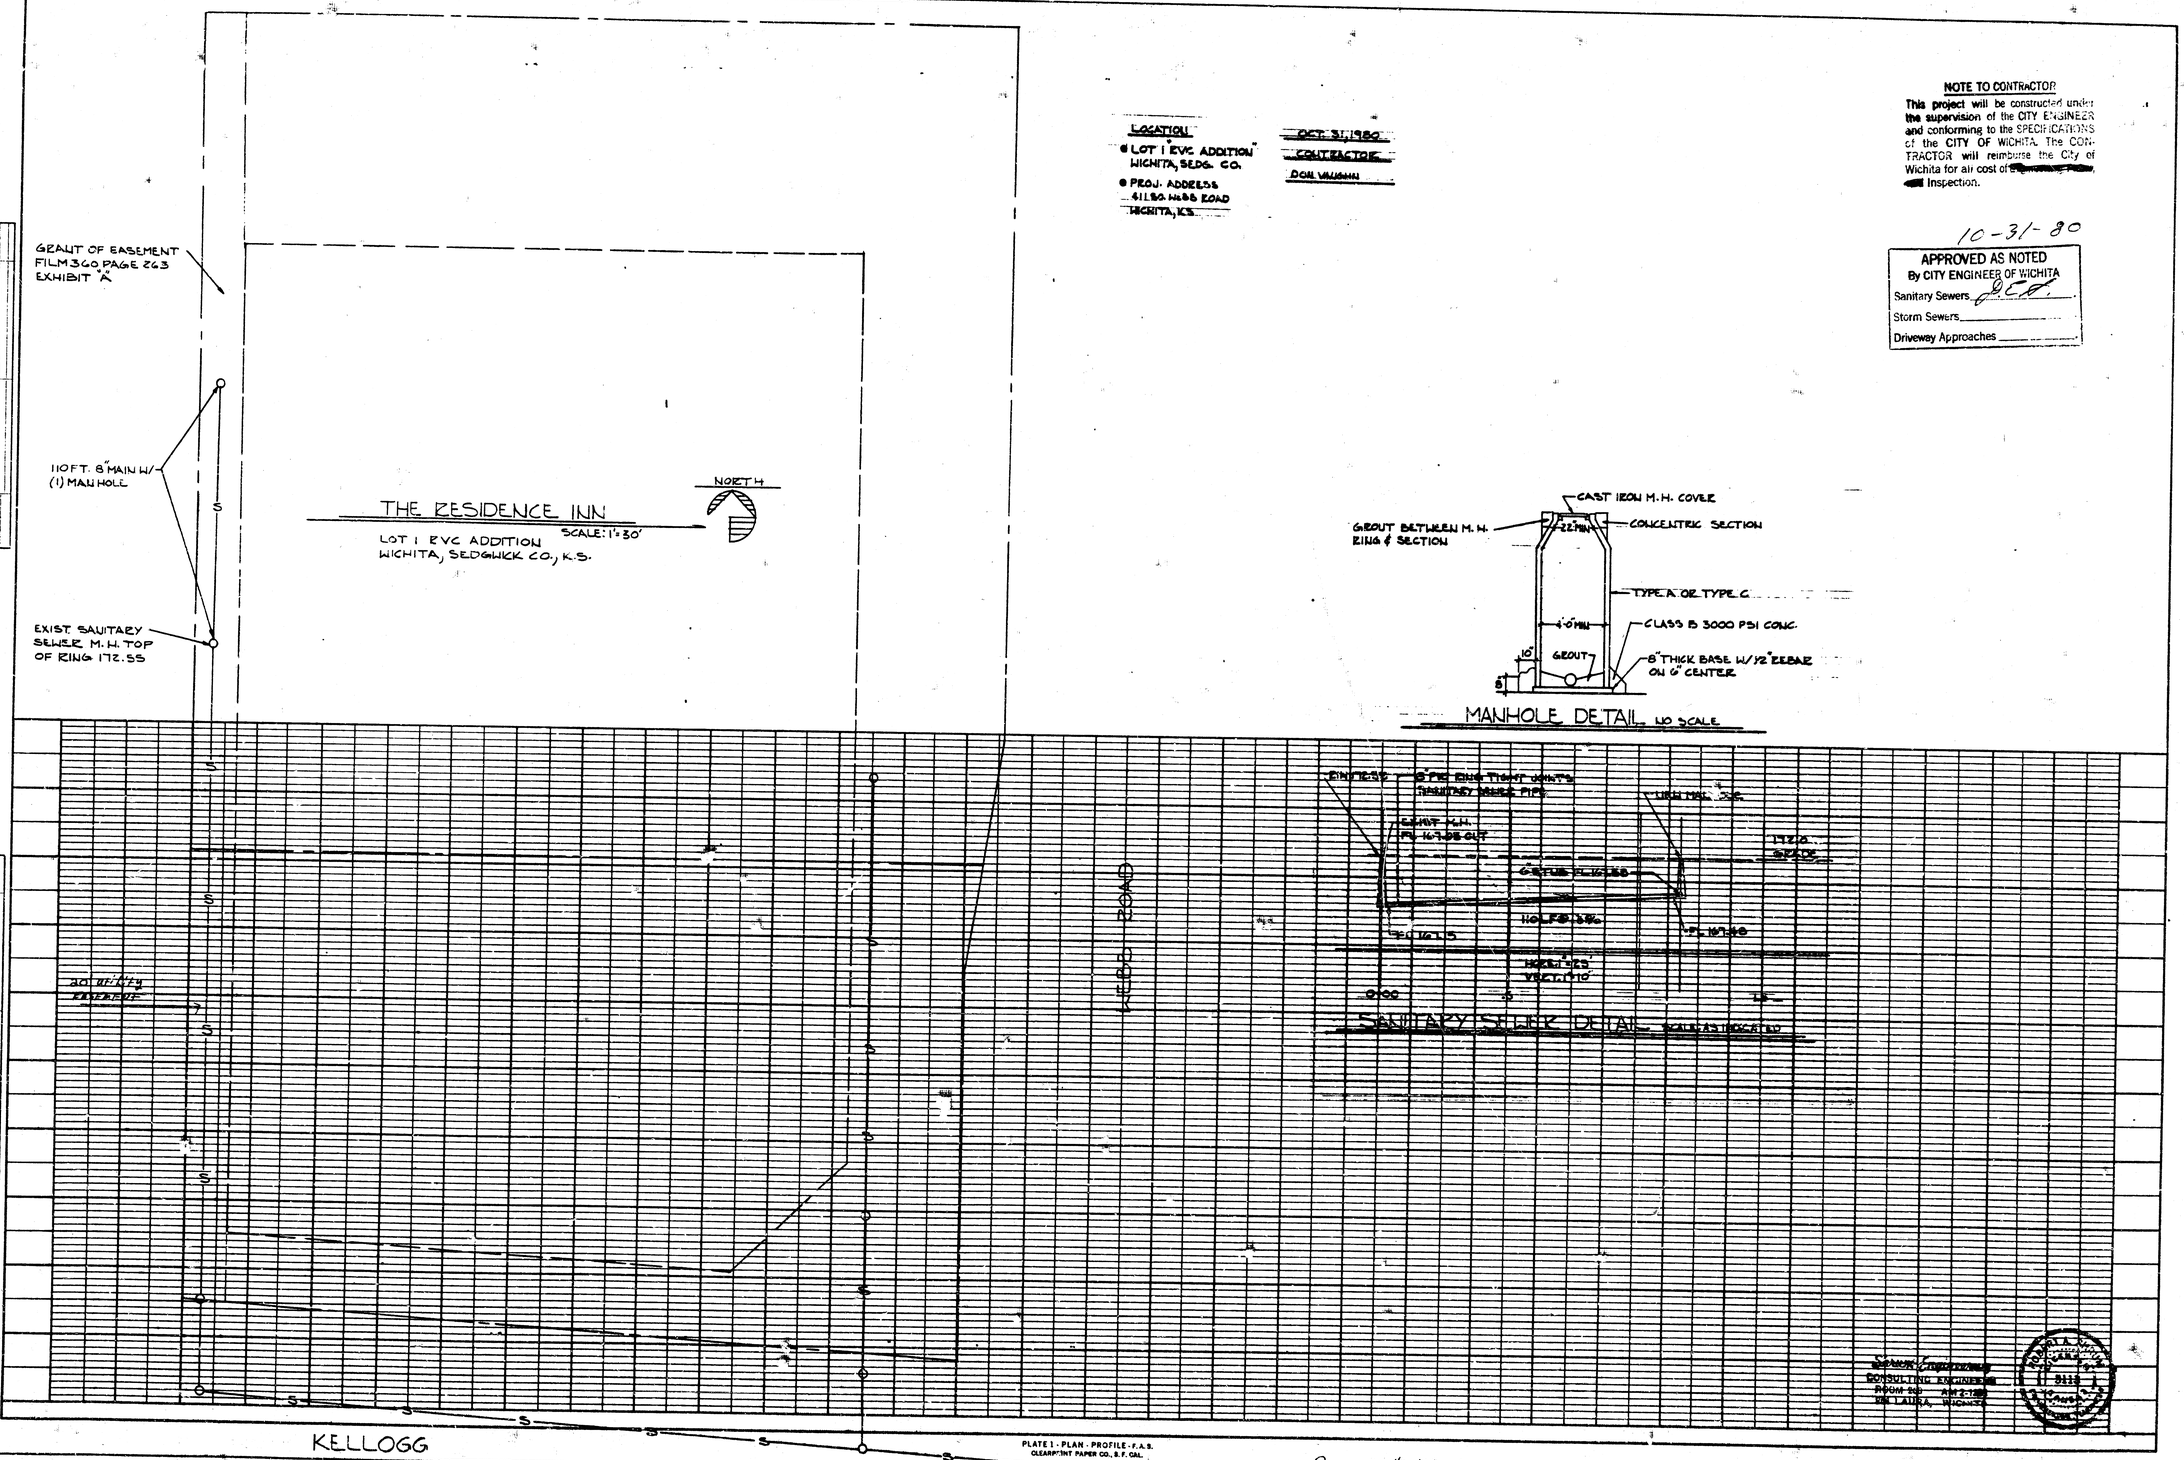

PROFILE		BY	DATE
NOTE BOOK	SURVEYED		
	PLOTTED		
	GRID CHECKED		
NO.	B. & S. NOTED		
	STRUCTURE NOTATIONS CHECKED		

PLATE 1 - PLAN - PROFILE - F.A.S.
CLEARPRINT PAPER CO., S.F. CAL.
NO. 1062H-1

Project # 468-76-245-80000-000-000-008

FILMED FROM THE BEST