GENERAL NOTES

1. All Manholes to be City of Wichita Standard Type "A" and 5 ft in diameter.
2. Sewer line to be inspected by the Dept of Public Works, Inspection.
3. All materials and construction of Manholes and Sewers shall be in accordance with City of Wichita Specifications for these items.
4. Sand backfill and flush all sewer excavations.
5. Existing 8" Sanitary Sewer to be abandoned shall be filled well with sand between the two existing manholes by the contractor. The contractor shall plug both ends of abandoned sewer with 12" of concrete.
6. Existing 18" Sanitary Sewer to be abandoned shall be plugged at both ends by the contractor with 36" of concrete. 18" to be abandoned will be removed by others.
7. Match inverts of CIP and VCP are supposed in place. Pipe joints to be sealed with caulk in place, with cold asphalt emulsion application is acceptable with manufacturer's recommendations. After pipe is in place, completely wrap concrete collar.
8. The 21" VCP from M.H. #3 south to the 20" Poly-Lined CIP will be laid 6" in the bell end to the south and from M.H. #3 north to the 20" PLCIP will be laid with the bell end to the north.
9. The invert of all manholes to be hand finished smooth by the contractor, a minimum of 24" from the IE to the bench.
10. To convert to city datum - Add 13.39' to all elevations shown.
11. All manhole lids and ring to be Std. City of Wichita. Use #500A5 wide flange ring.

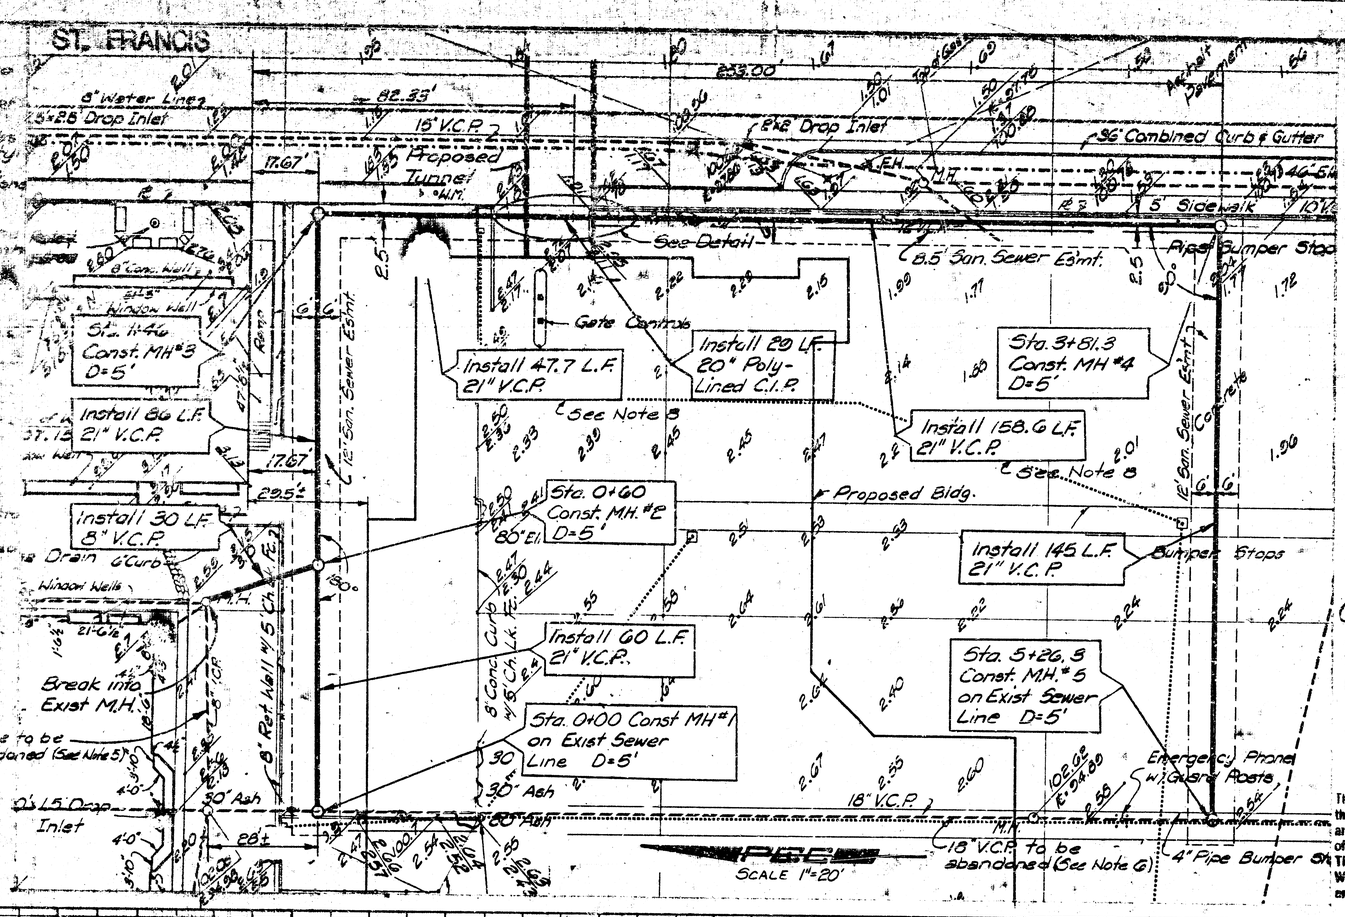

B.M. #1 - Chis. 'D' in west curb St Francis 7'± No. of Sp. end of East Wing of Hospital. Elev. = 102.00

REV. NO.	DESCRIPTION	
1	Relocated Tunnel Connect.	4-26
SUBMITTED	4-26-76	

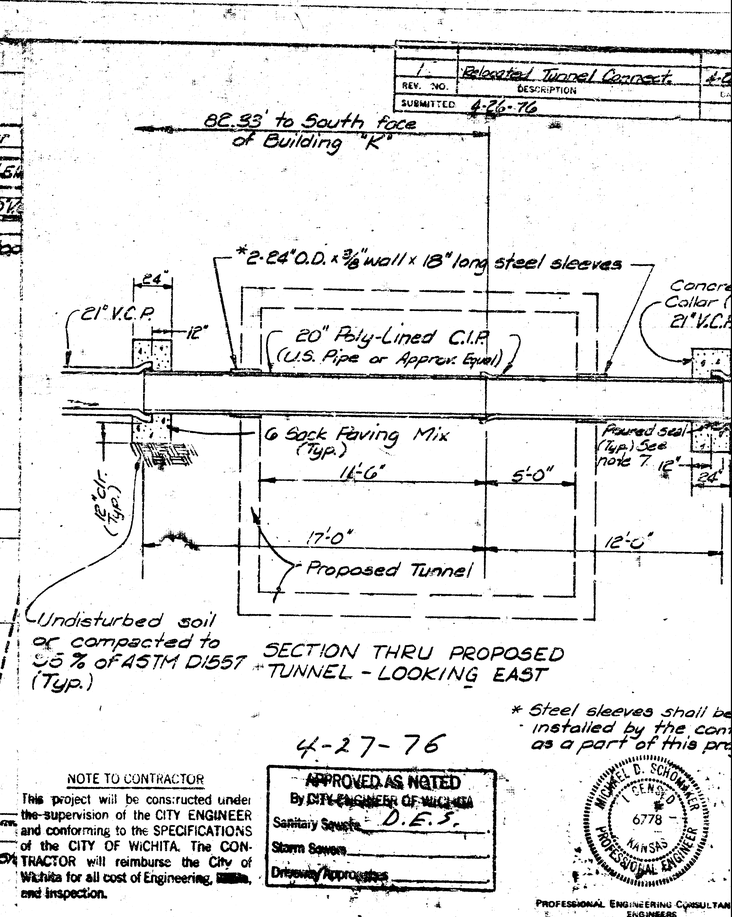

SECTION THRU PROPOSED TUNNEL - LOOKING EAST

* Steel sleeves shall be installed by the contractor as a part of this project.

4-27-76

NOTE TO CONTRACTOR

This project will be constructed under the supervision of the CITY ENGINEER and conforming to the SPECIFICATIONS of the CITY OF WICHITA. The CONTRACTOR will reimburse the City of Wichita for all cost of Engineering, [redacted], and inspection.

APPROVED AS NOTED
By CITY ENGINEER OF WICHITA
Sanitary Sewers D.E.S.
Storm Sewers
Driveway Approaches

MICHAEL D. SCHOMMER LICENSED 6778 KANSAS PROFESSIONAL ENGINEER

PROFESSIONAL ENGINEERING CONSULTANTS ENGINEERS WICHITA, KANSAS

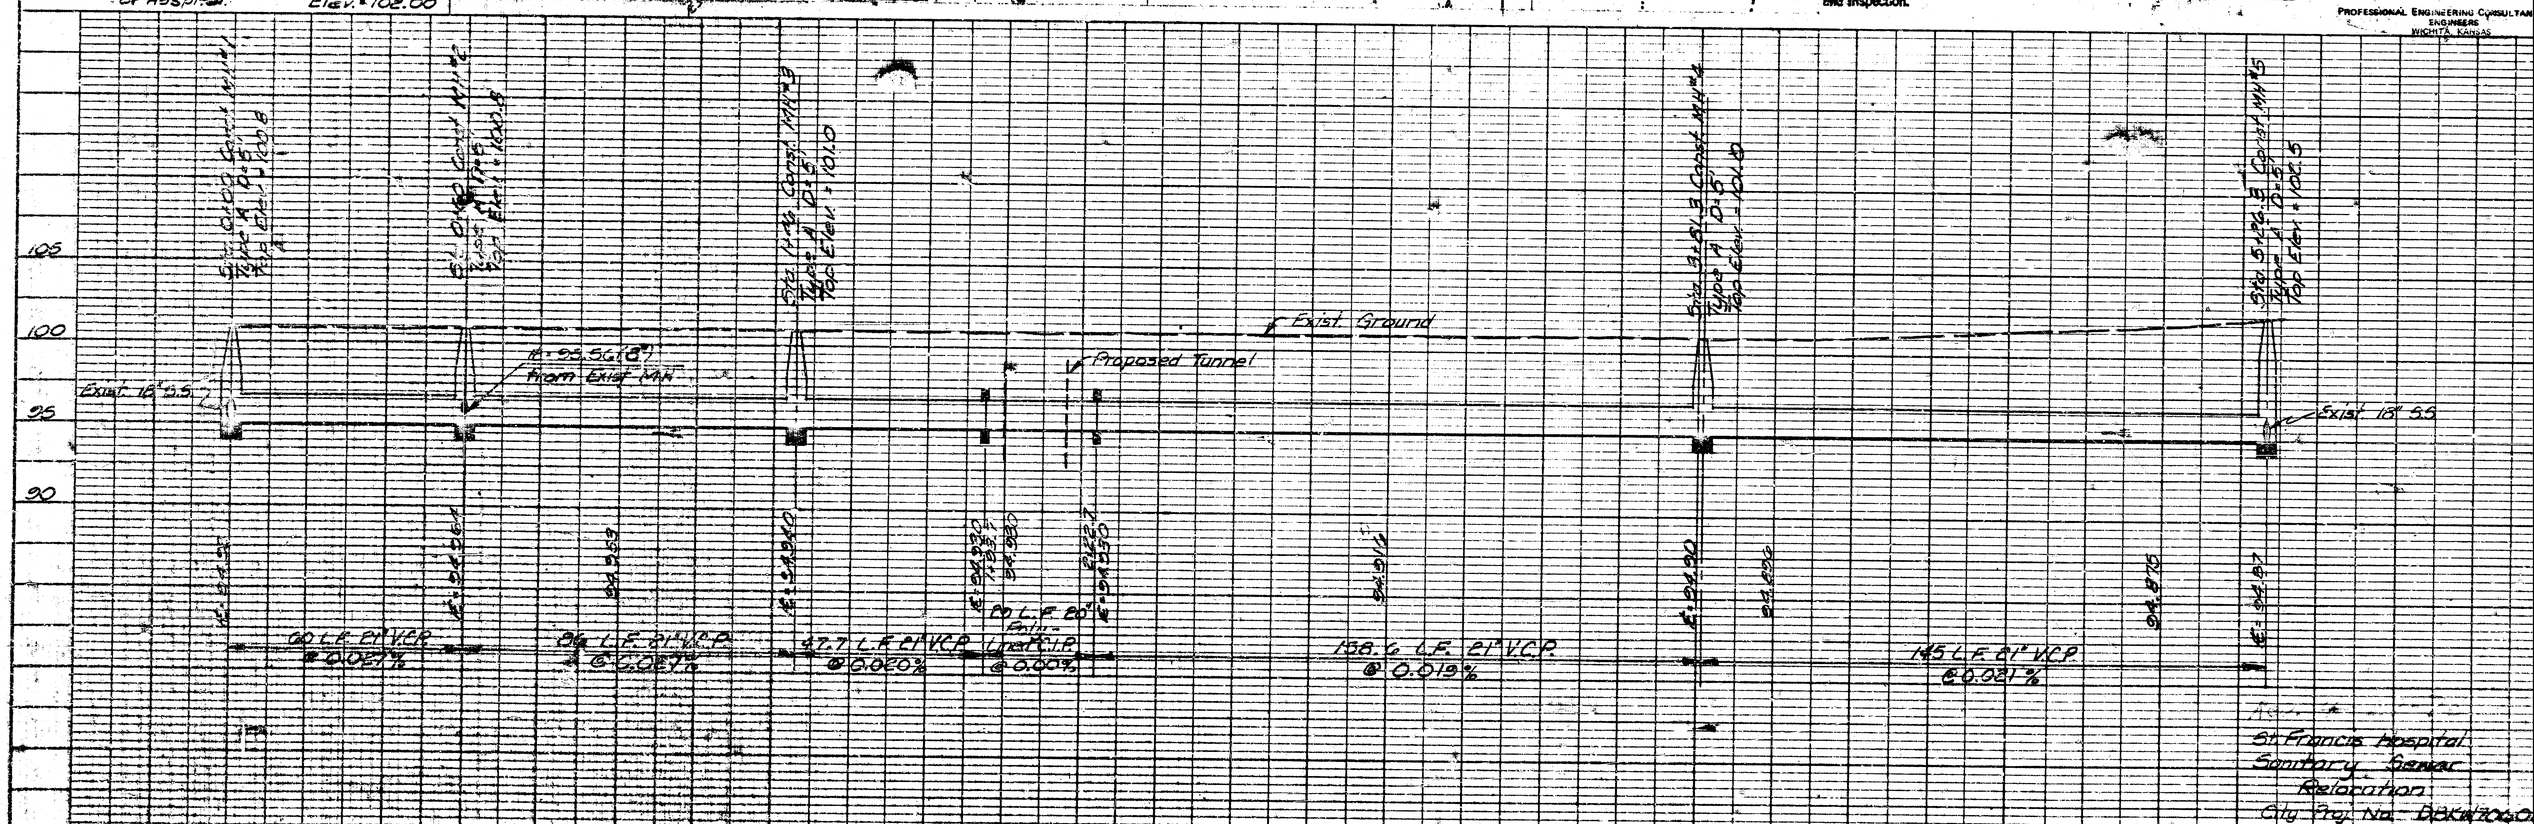

St. Francis Hospital
Sanitary Sewer
Relocation
City Proj. No. [illegible]