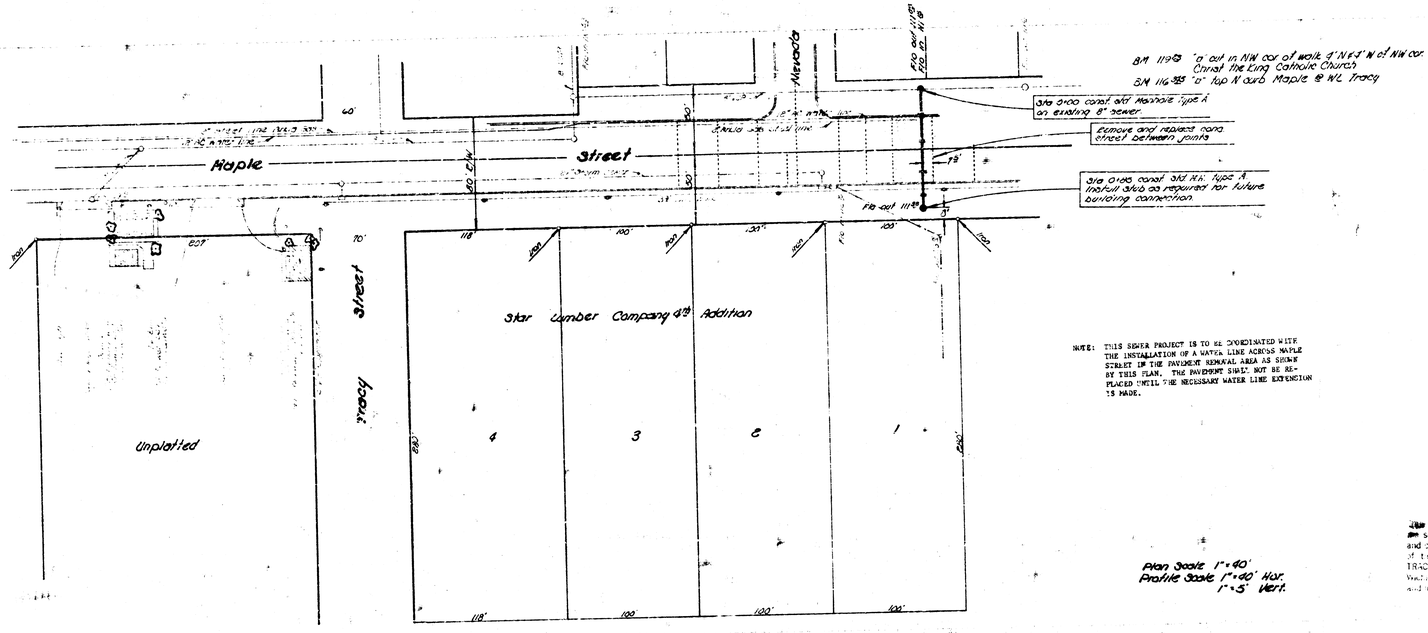
Maple
Street
Nevada
Tracy
Street
Unplotted
Star Lumber Company 4th Addition
4
3
2
1
118'
100'
120'
100'
118'
100
100'
100'
70'
60'
B/M 1193 "a" cut in NW cor. of walk 4' N & 4' W of NW cor. Christ the King Catholic Church
B/M 1165.55 "a" top N curb Maple & W.L. Tracy
3/4 0100 const std Manhole Type A on existing 8" sewer
Remove and replace conc. street between joints
3/4 0105 const std Hole Type A Install 3/4 0 as required for future building connection
Fin cut 111.8
Fin cut 111.8
Fin cut 111.8
Fin cut 111.8
Fin in 111.8
NOTE: THIS SEWER PROJECT IS TO BE COORDINATED WITH THE INSTALLATION OF A WATER LINE ACROSS MAPLE STREET IN THE PAVEMENT REMOVAL AREA AS SHOWN BY THIS PLAN. THE PAVEMENT SHALL NOT BE REPLACED UNTIL THE NECESSARY WATER LINE EXTENSION IS MADE.
Plan Scale 1" = 40'
Profile Scale 1" = 40' Hor.
1" = 5' Vert.
NOTE TO CONTRACTOR
This project will be constructed under the supervision of the CITY ENGINEER and conformed to the SPECIFICATIONS of the CITY OF WICHITA. The CONTRACTOR will indemnify the City of Wichita for all costs incurred in engineering, plans and inspection.
120
115
110
105
3/4 0100 const. std. M.H. Type A
Manhole St.
3/4 0105 const. std. M.H. Type A
Natural ground
Natural ground
8" CP @ 0.6%
Fin cut 111.8
Fin in 111.8
Fin cut 111.8
Sanitary Sewer
Star Lumber Co. 4th Addition
City of Wichita, Kansas
R. W. Linn City Engineer
Project No. BHKB503057
Private Contract Date: Nov. 1973