APPROVED AS NOTED
By CITY ENGINEER OF WICHITA
Sanitary Sewers 4/22/85
Storm Sewers
Driveway Approaches

NOTE TO CONTRACTOR:

This project will be constructed under the supervision of the CITY ENGINEER and conforming to the SPECIFICATIONS of the CITY OF WICHITA. The CONTRACTOR will pay the City of Wichita for all costs of plan review, inspection and booking per contract.

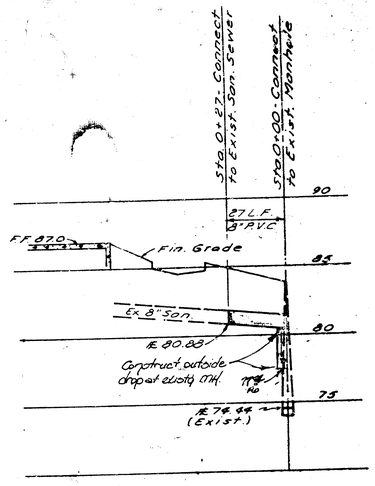

SANITARY SEWER PROFILE

GENERAL NOTES

Construction within 5' of the building shall be in compliance with the City Plumbing Code and will be inspected by Central Inspection.

Televising and air testing will not be required.

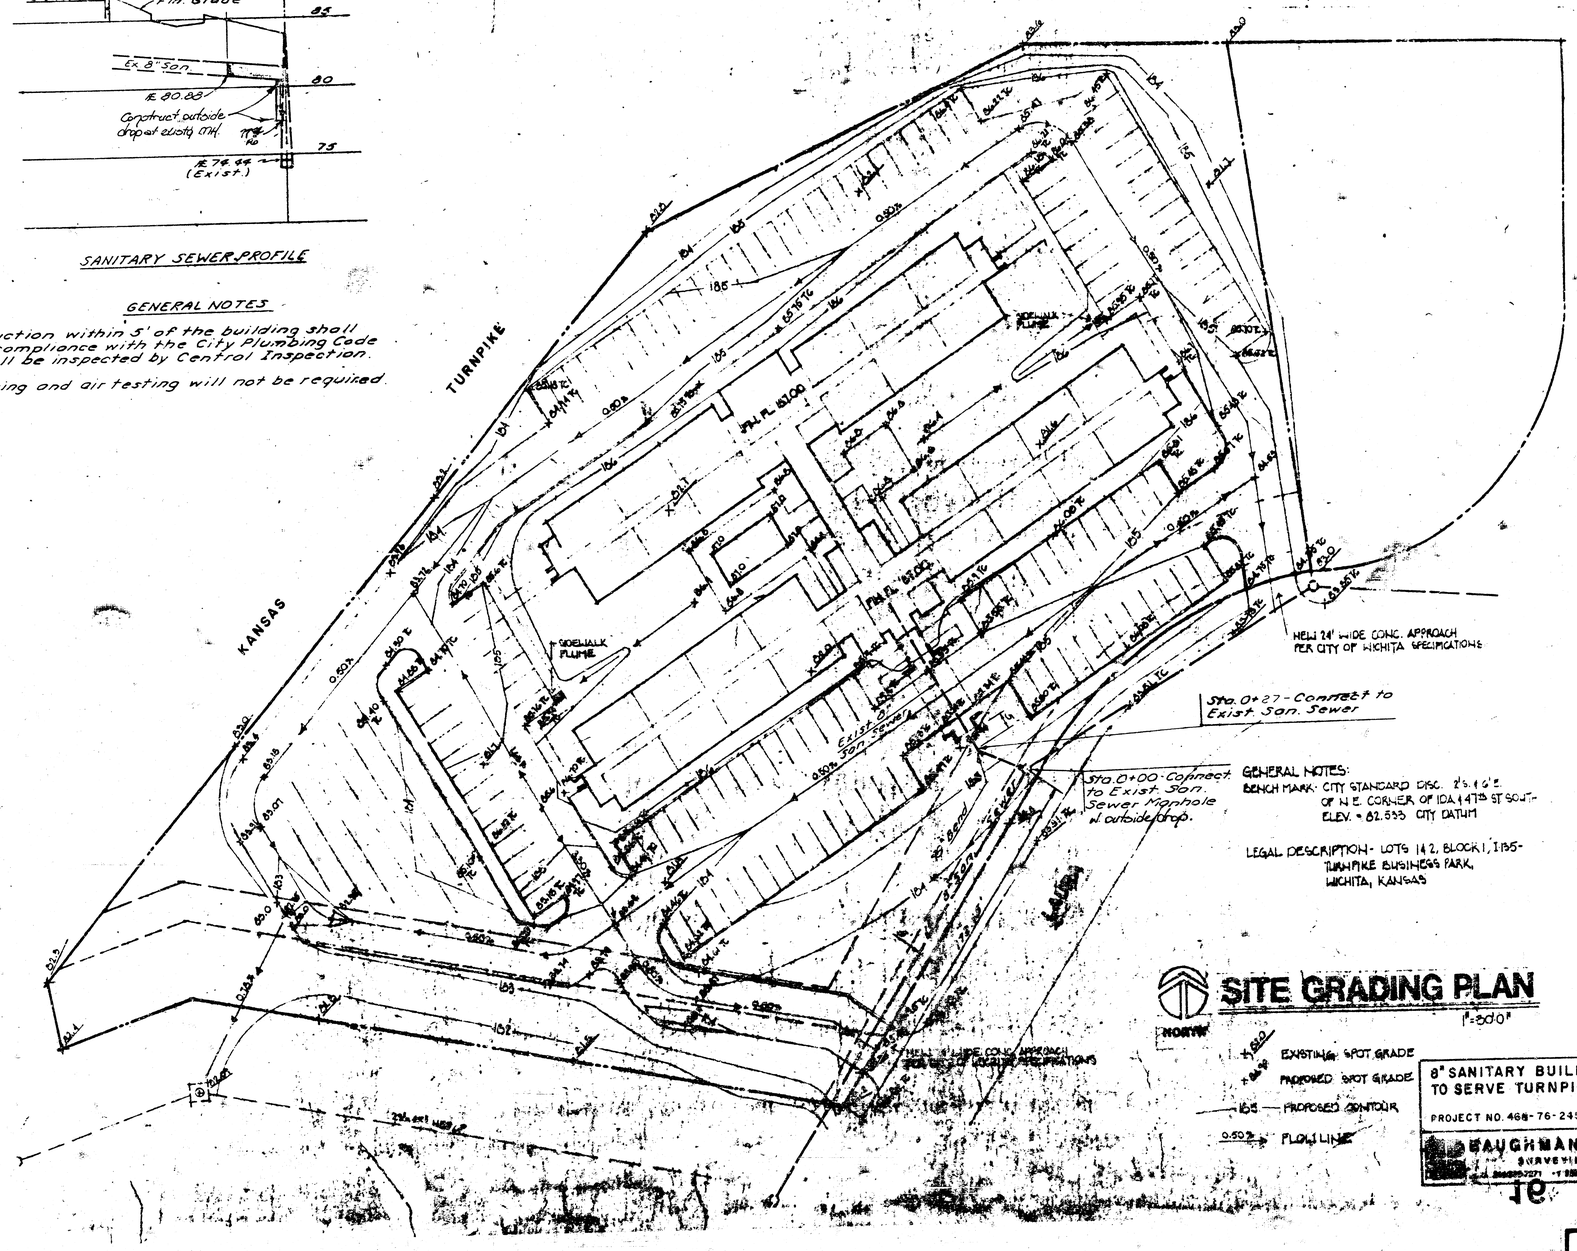

GENERAL NOTES:
BENCH MARK: CITY STANDARD DISC. 2'S. & 6'E. OF N.E. CORNER OF IDA & 47TH ST SOUTH
ELEV. = 82.593 CITY DATUM

LEGAL DESCRIPTION - LOTS 1 & 2, BLOCK 1, 1195-TURNPIKE BUSINESS PARK, WICHITA, KANSAS

SITE GRADING PLAN
1" = 30'-0"

EXISTING SPOT GRADE
PROPOSED SPOT GRADE
PROPOSED CONTOUR
FLOW LINE

8" SANITARY BUILDING SERVICE LINE TO SERVE TURNPIKE INN

PROJECT NO. 468-76-245-80001-000-000-016

BAUGHMAN COMPANY, P.A.
SURVEYING & ENGINEERING
WICHITA, KANSAS 67211

H. BRENT WOOTEN LICENSED 8470 KANSAS PROFESSIONAL ENGINEER

OK. TO REVIEW 10-25-85
PERMIT 1-9-86
TO BID 1-29-86

revisions
4-29-85 - Rev. Sewer

date drawn

JEFF KRIEGSEL ASSOCIATES, inc.
architecture · planning
1300 east lewis wichita, kansas 67211 (316) 267-9123

TURNPIKE INN
47th STREET SOUTH and LAURA
WICHITA, KANSAS

sheet title
SITE GRADING PLAN

sheet
SG-1
of 1 sheets

FILMED FROM THE BEST AVAILABLE COPY