
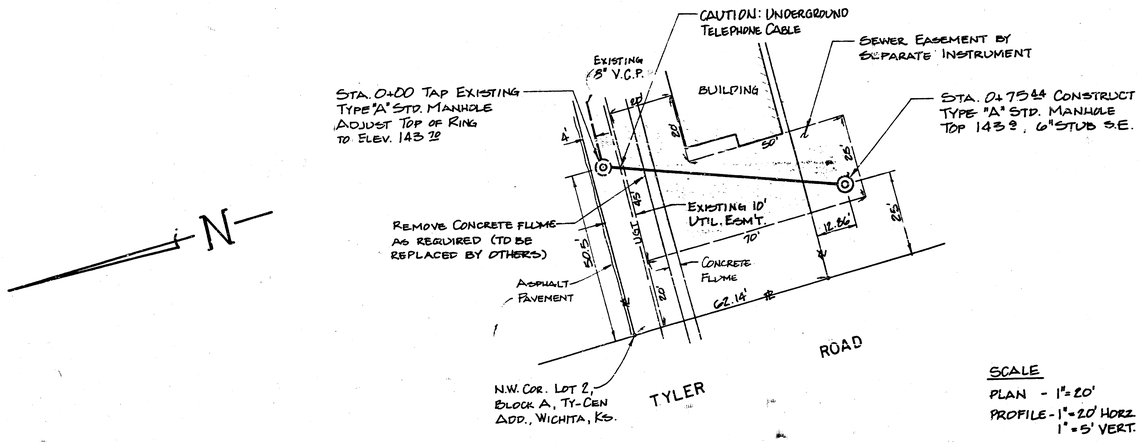


SCALE


PLAN - 1"=20'
PROFILE - 1"=20' HORZ
1"=5' VERT.

BENCH MARK

CITY OF WICHITA STD. DISC
562' N. & 58' N. & CENTRAL &
TYLER, ELEV. 1435.99

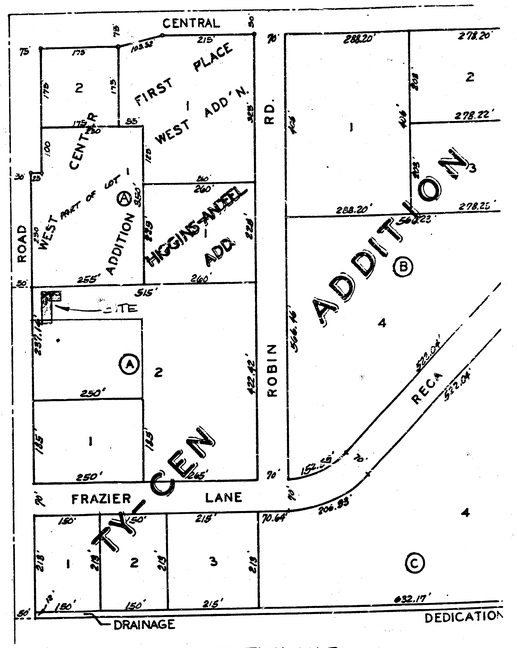

LOCATION MAP

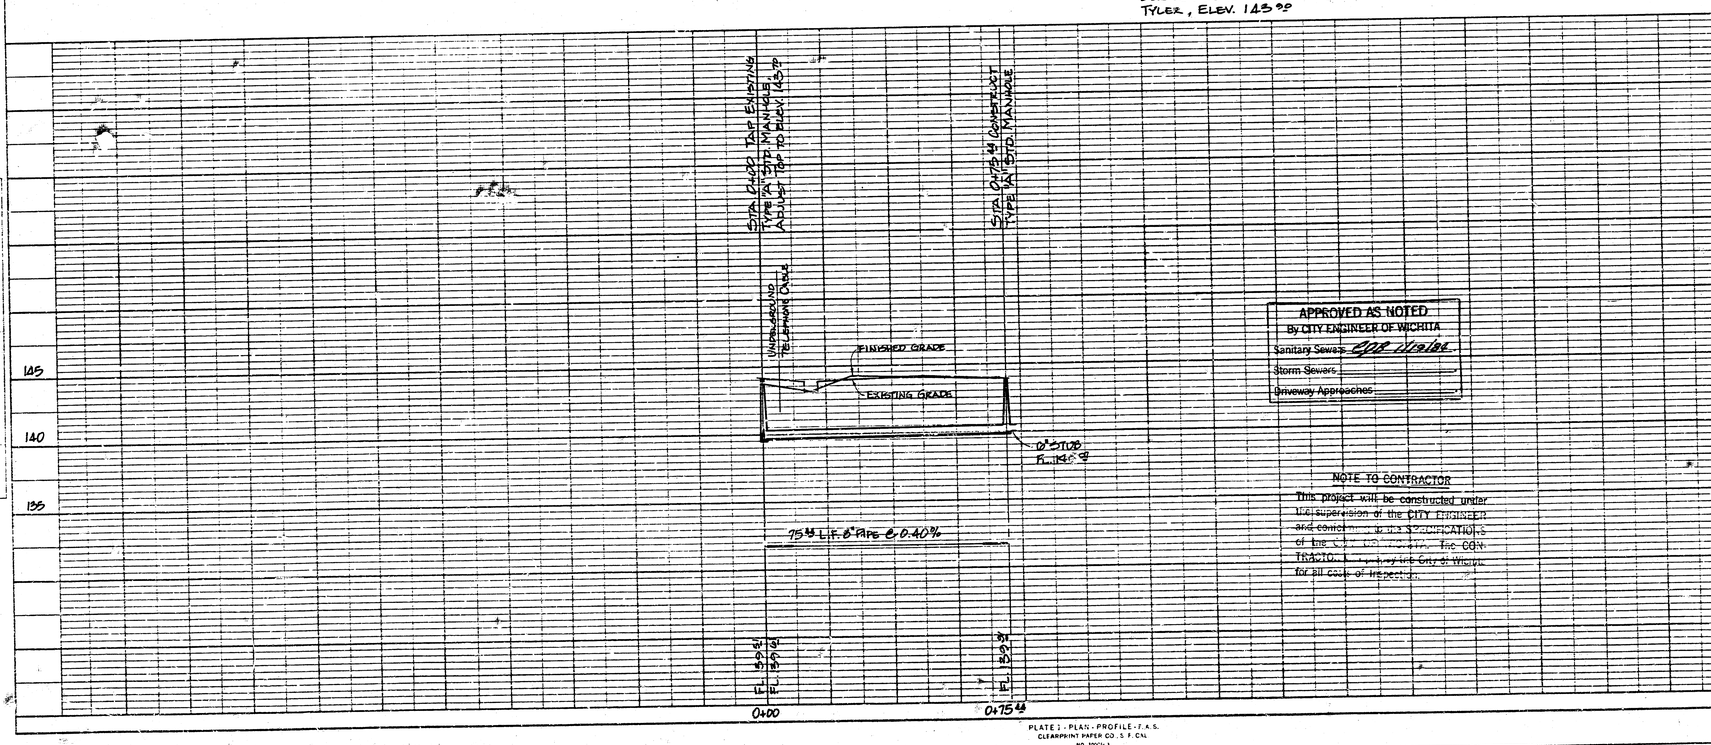

APPROVED AS NOTED
By CITY ENGINEER OF WICHITA
Sanitary Sewers [signature] 11/18/86
Storm Sewers
Driveway Approaches

NOTE TO CONTRACTOR

This project will be constructed under the supervision of the CITY ENGINEER and conform to the SPECIFICATIONS of the City of Wichita. The CONTRACTOR shall notify the City of Wichita for all cycle of inspection.

N. BRENT WOOTEN LICENSED 8470 KANSAS PROFESSIONAL ENGINEER

DATE: 1-9-86

SANITARY SEWER EXTENSION

To Part of Lot 2, Block A, Ty-Cen Addition, Wichita, Kansas

Private Project no.
458-76-245-80000-000-000-008

BAUGHMAN COMPANY, P.A.
SURVEYING & ENGINEERING
316/262-2721 • 330 LAURA • WICHITA, KANSAS 67211

PLATE 2 - PLAN - PROFILE - F. A. S.
CLEARPRINT PAPER CO., S. F. CAL.
NO. 1000H-1

FILMED FROM THE BEST AVAILABLE COPY