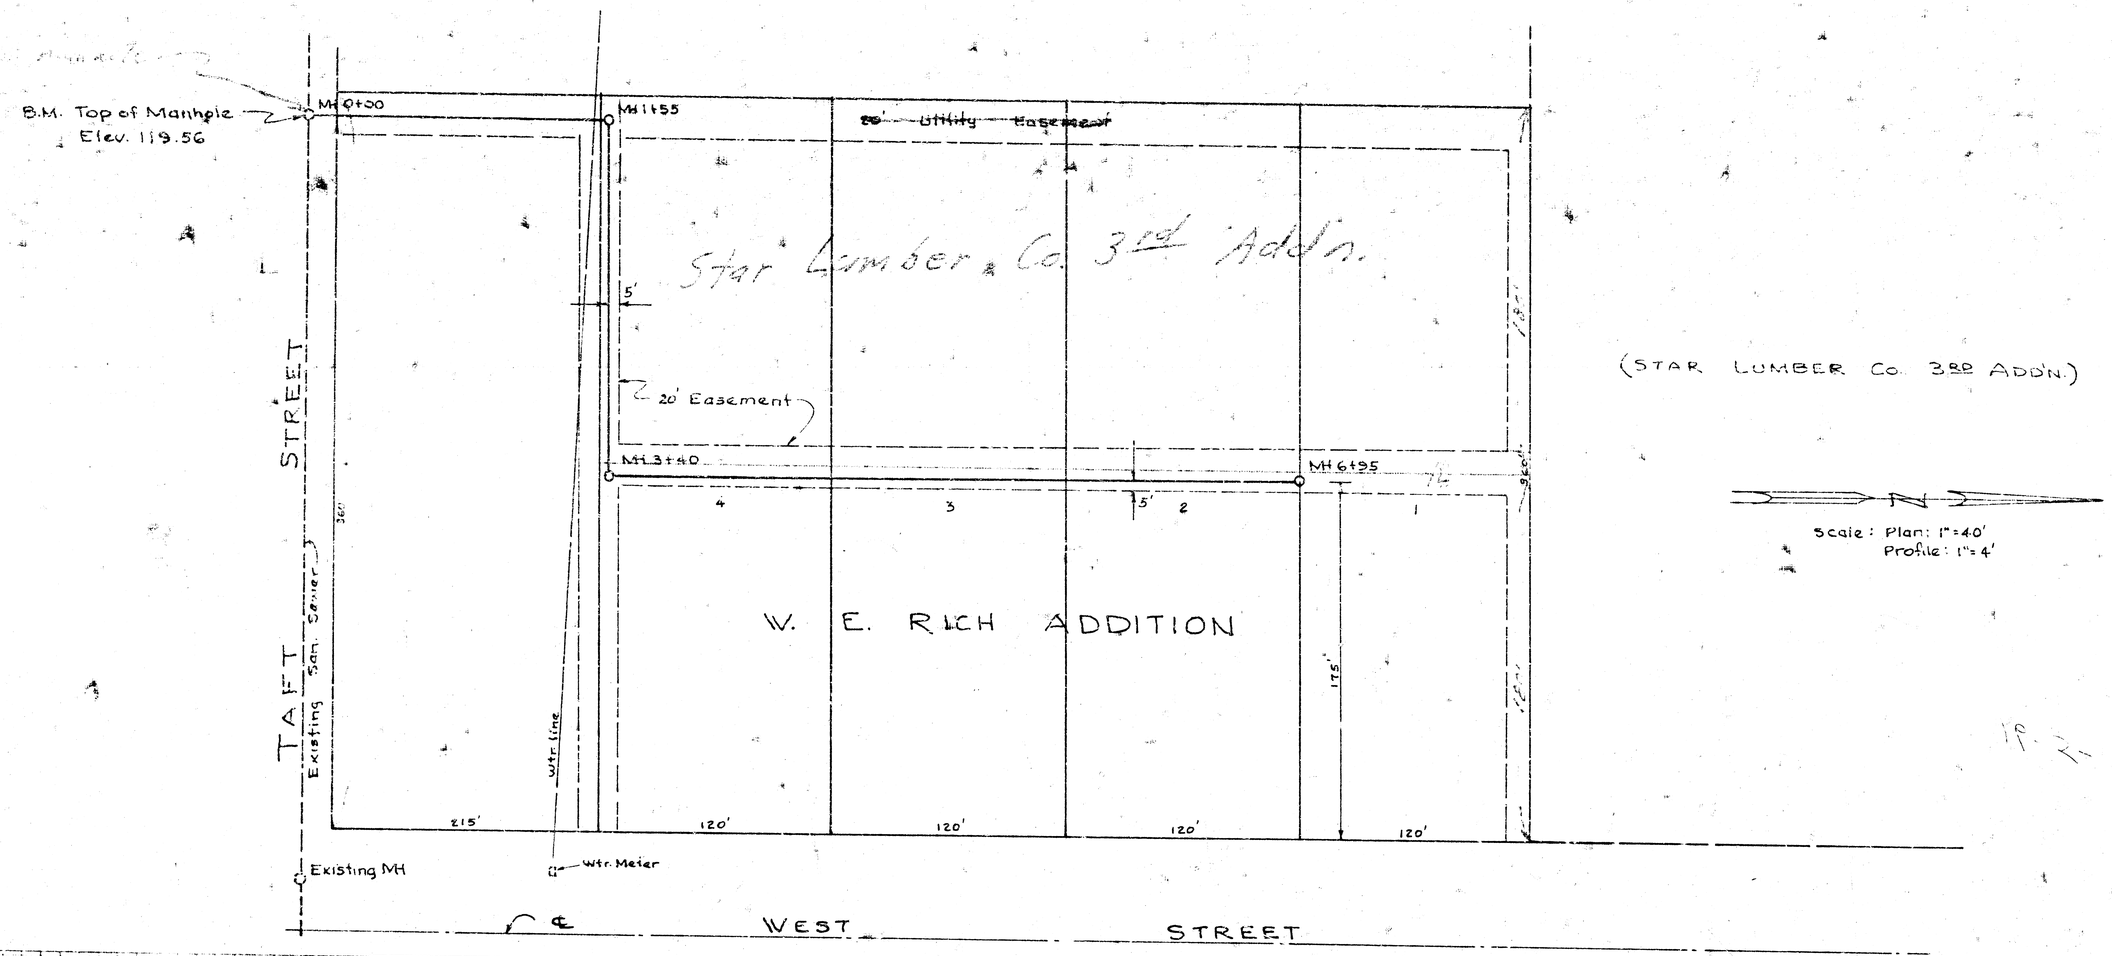

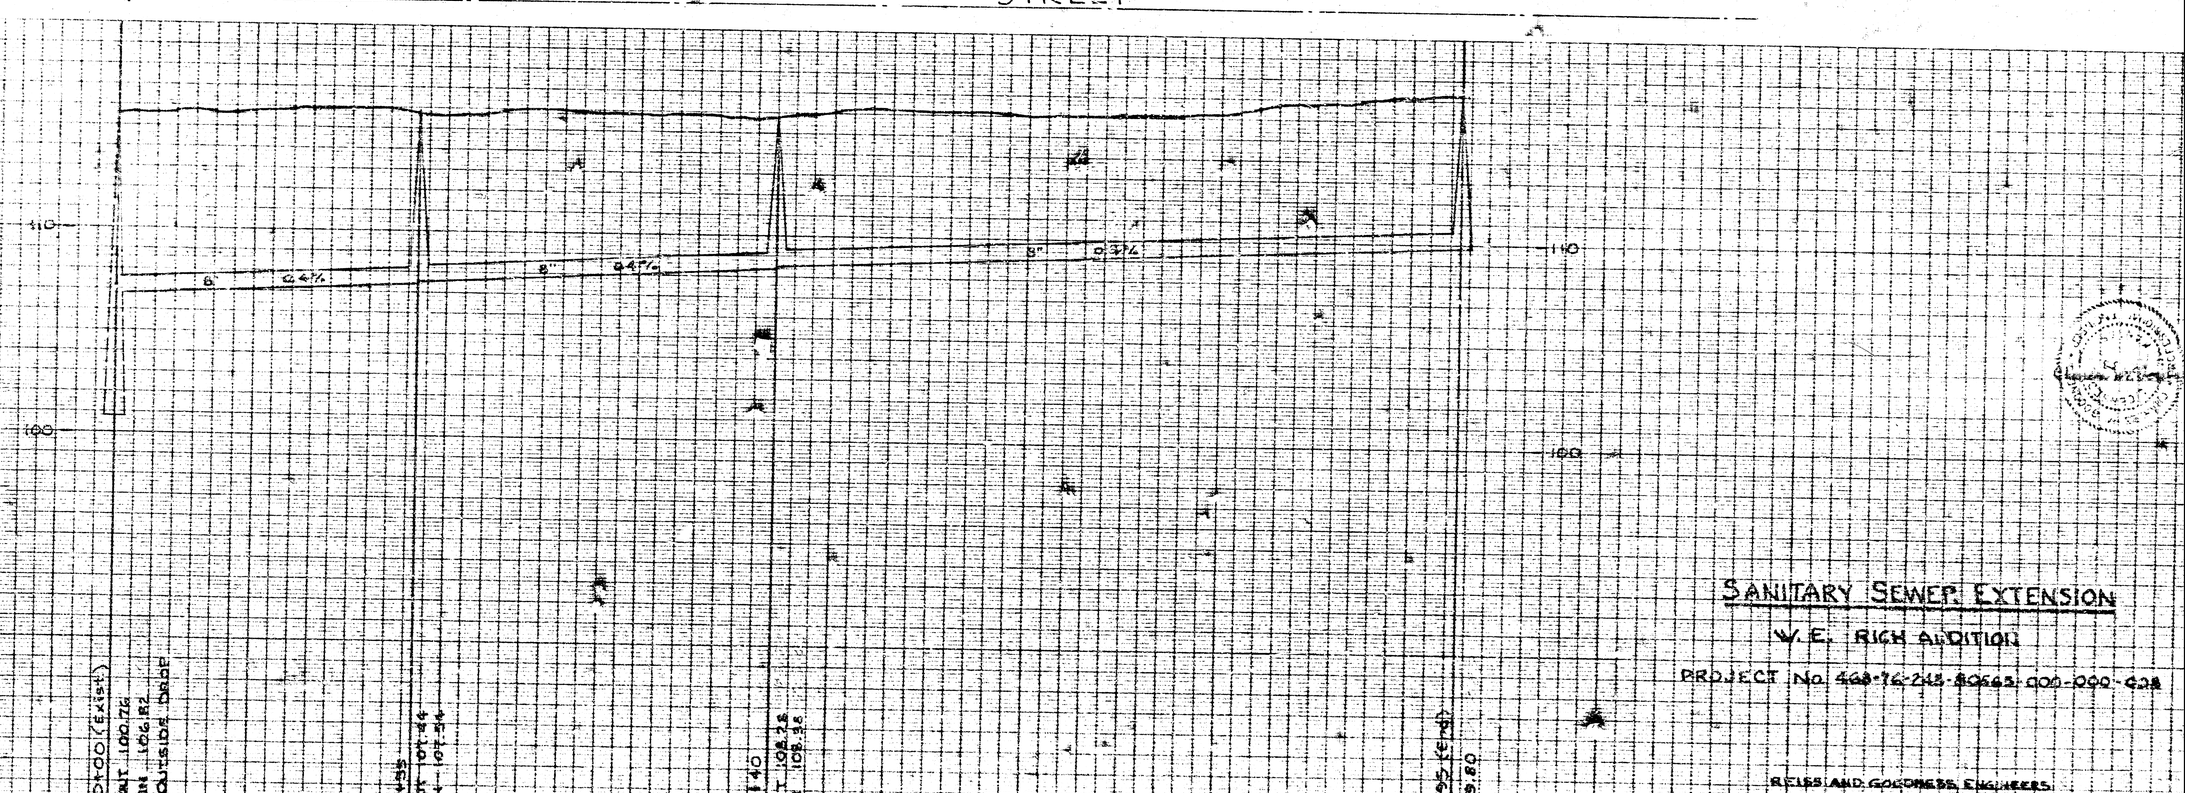

SANITARY SEWER EXTENSION

W. E. RICH ADDITION

PROJECT No. 468-76-248-80663-000-000-038

REISS AND GOLDRESS, ENGINEERS
2160 W. 21st St.