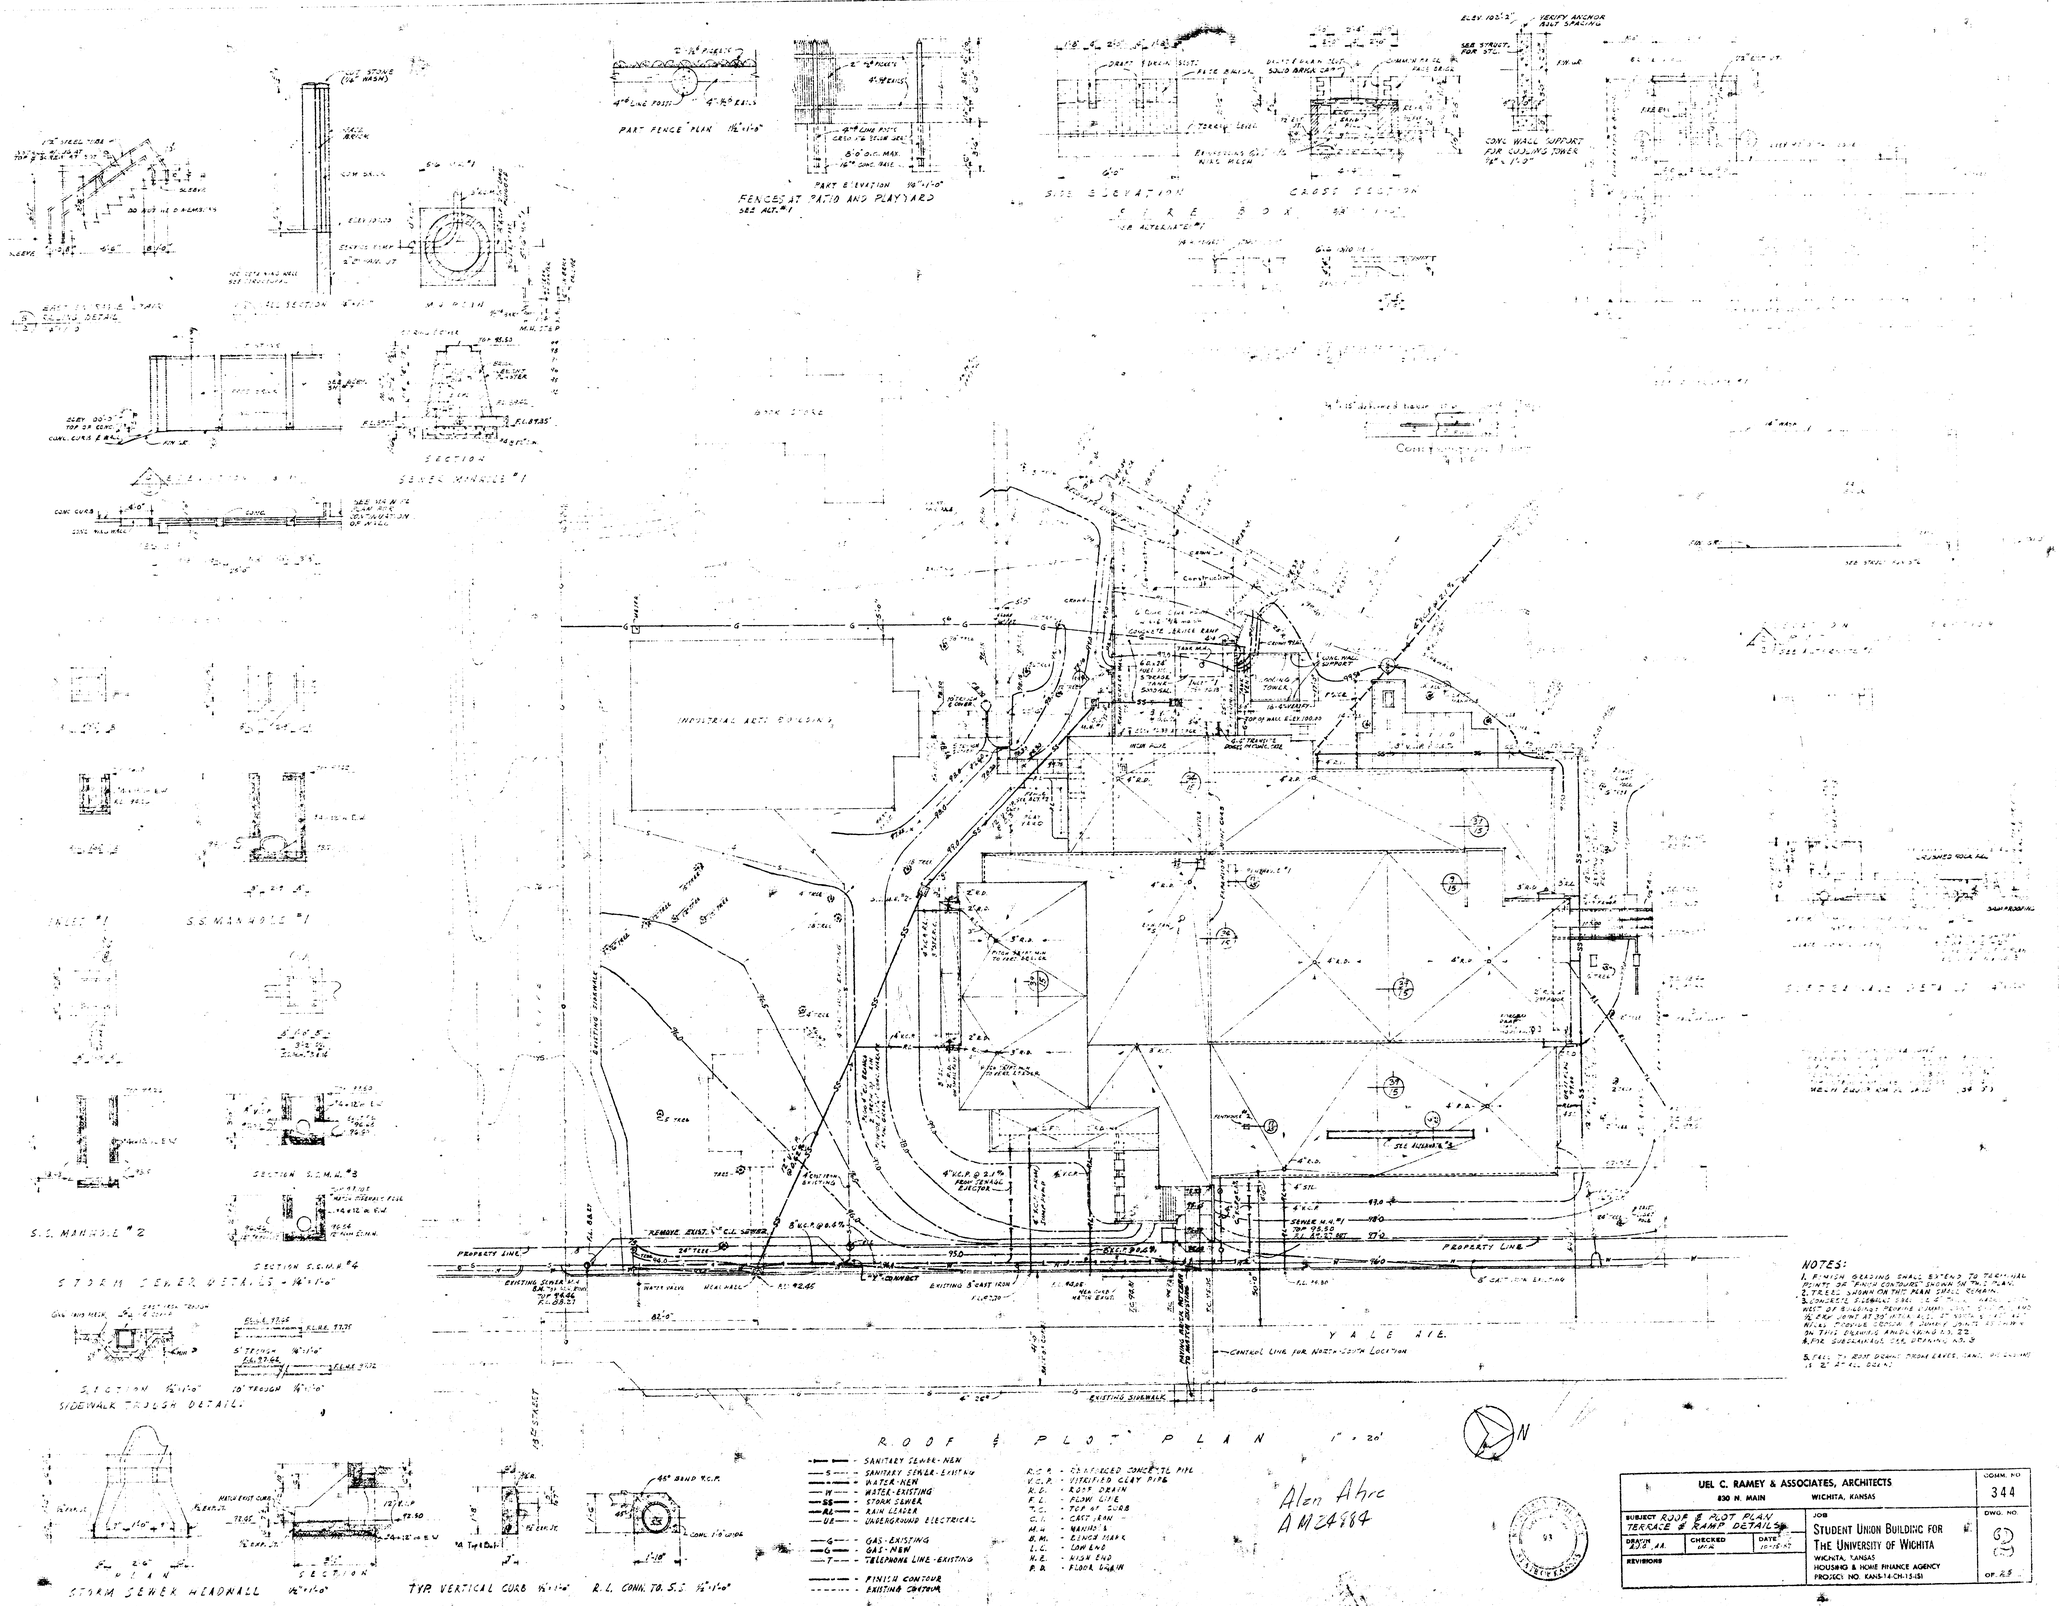

NOTES:

1. FINISH GRADING SHALL EXTEND TO TERMINAL POINTS OF FINISH CONTOURS SHOWN ON THIS PLAN.
2. TREES SHOWN ON THIS PLAN SHALL REMAIN.
3. CONCRETE SIDEWALK [illegible]
4. FOR SIDEWALKS, SEE SPECIFICATIONS, [illegible]
5. FALL TO BE 20 FT. FROM EAVES, [illegible]