


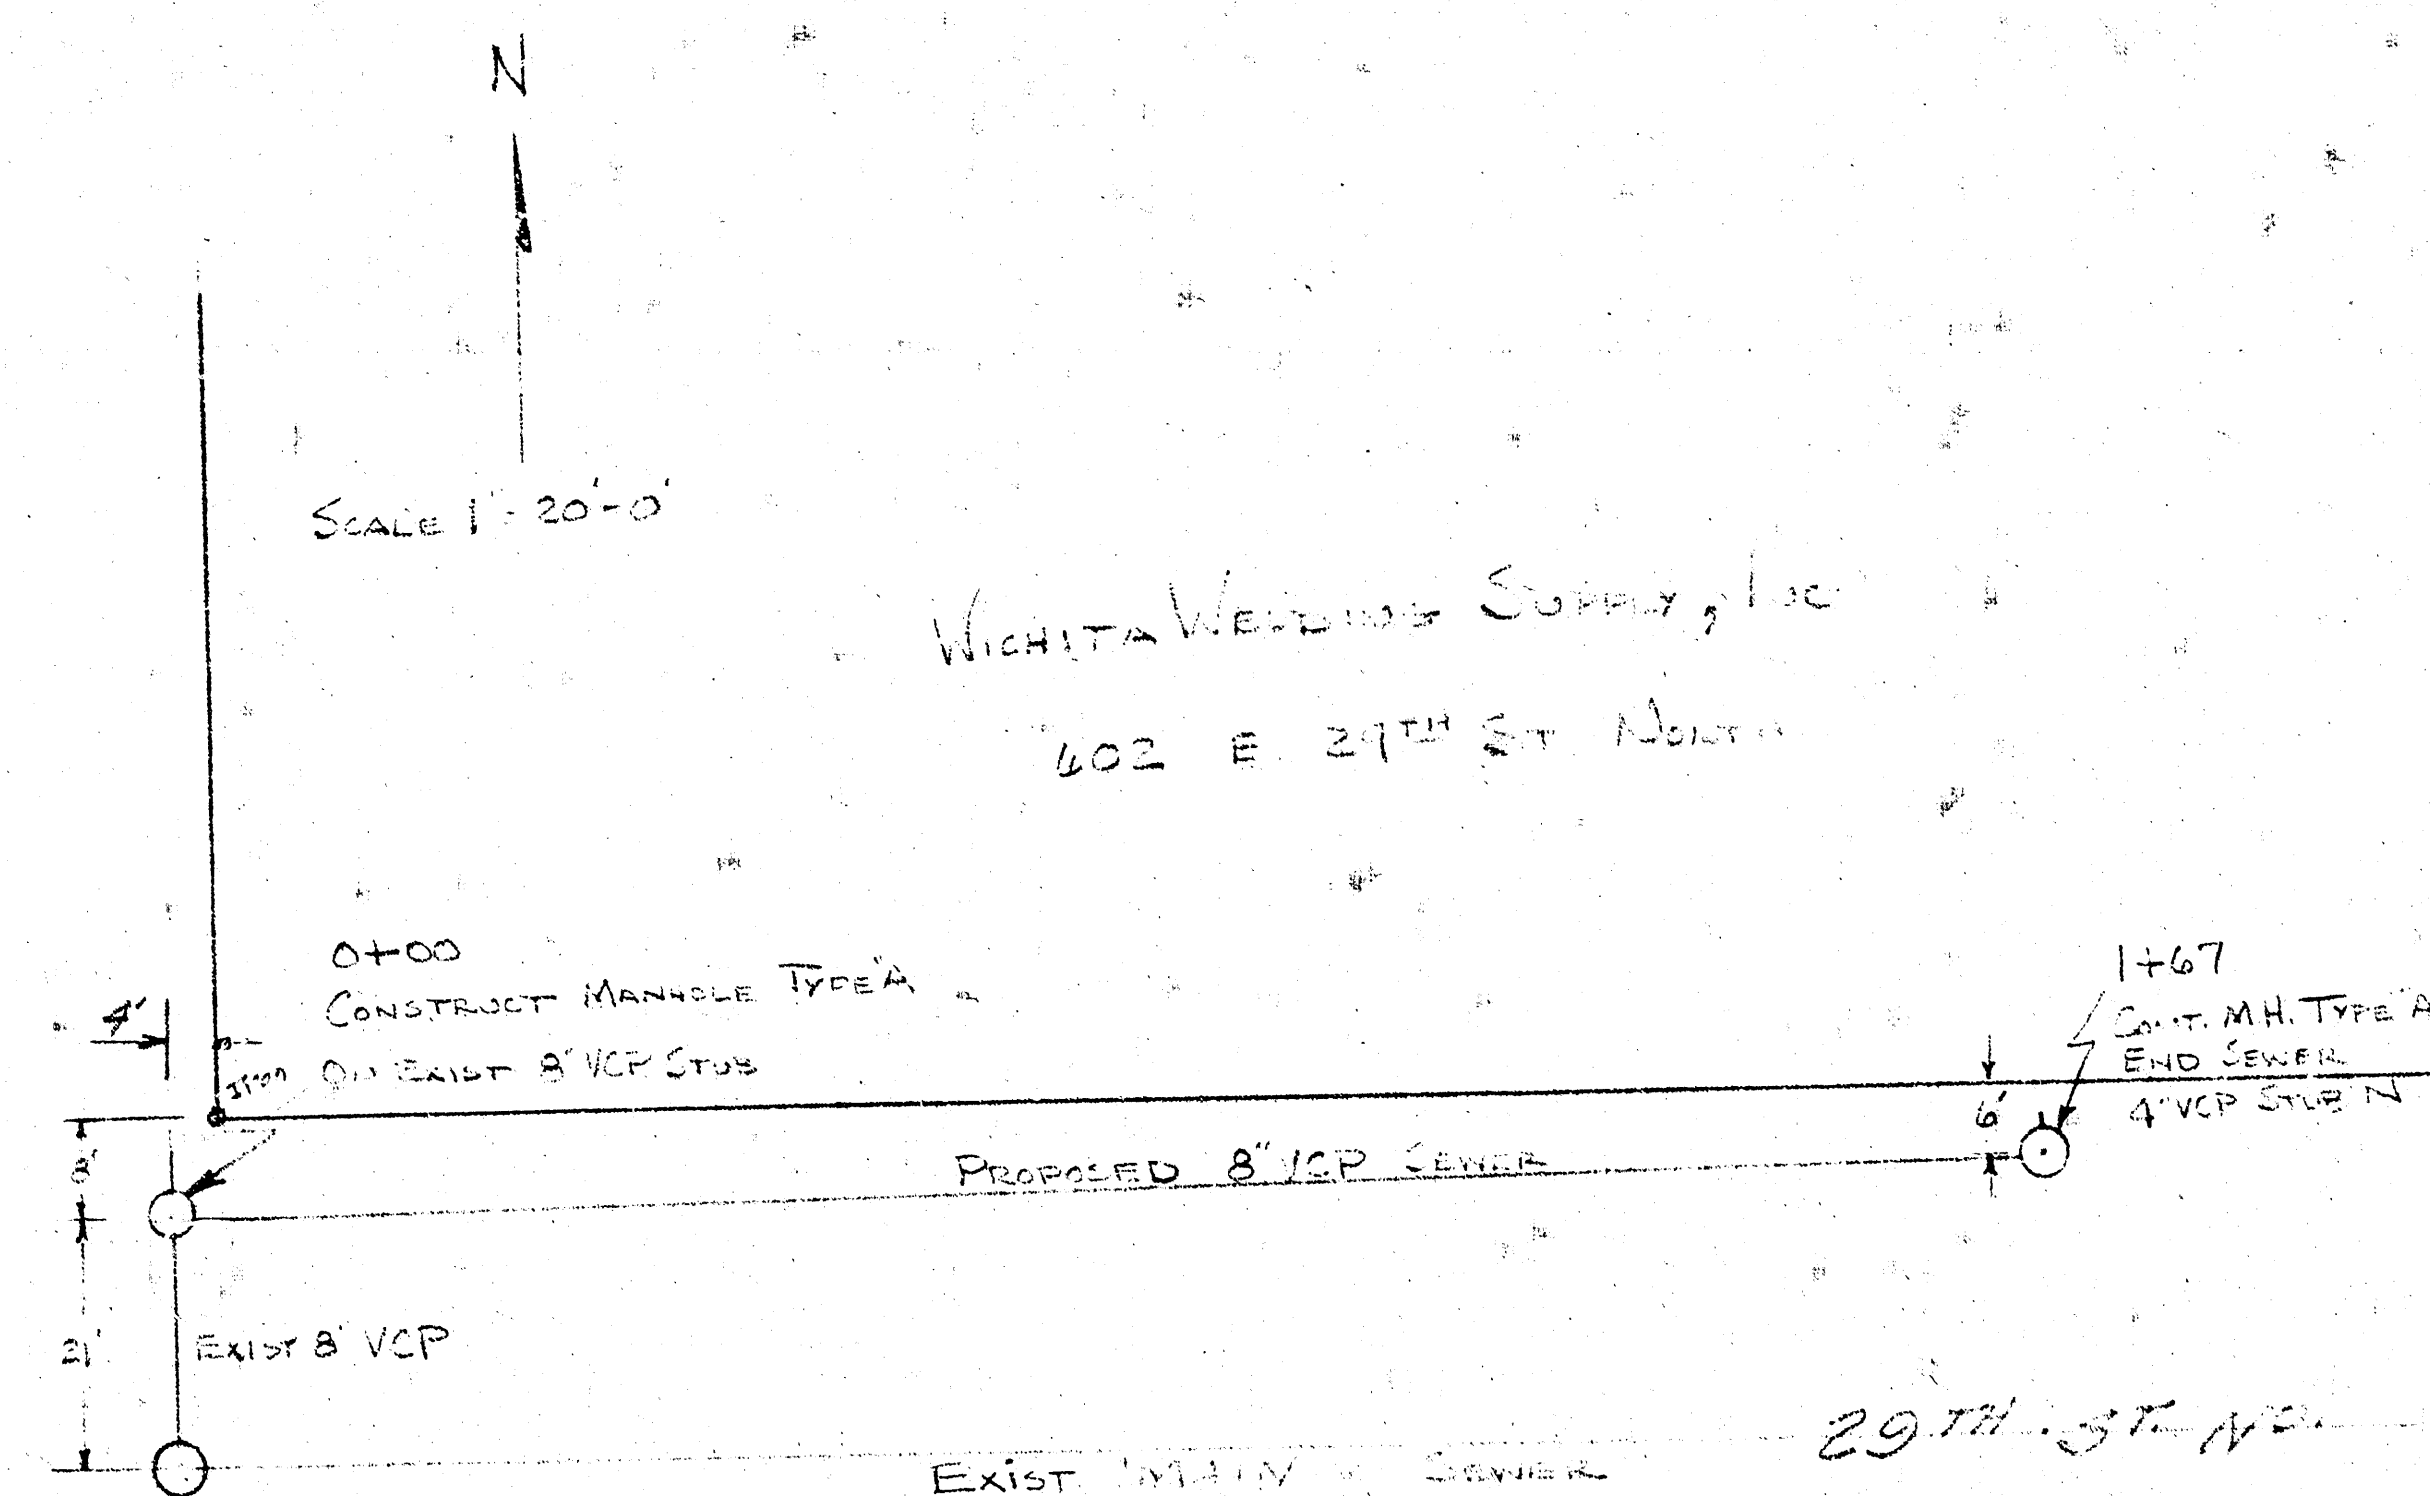

B.M. N. SIDE EXIST. MH 514 ELEV. 128.21

