BENCHMARKS:
Cross Cut In North End of Concrete Valley Gutter, Nickelton & Nickelton Ct., Adjacent to SW Cor. Lot 6, Block C, Silverton Addition.
Elev. = 1361.49 NGVD 29

Cross Cut In Concrete, ℄ of Curb In Front of Catch Basin, Adjacent to SW Cor. Lot 6, Block B, Silverton Addition.
Elev. = 1360.34 NGVD 29

"□" Cut In SW Cor of Curb Inlet Top, Adjacent to NE Cor Lot 6, Block B, Copper Gate North Addition.
Elev. = 1361.77 NGVD 29

SCALE:
1" = 40' HORIZONTAL
1" = 5' VERTICAL
• = IRON

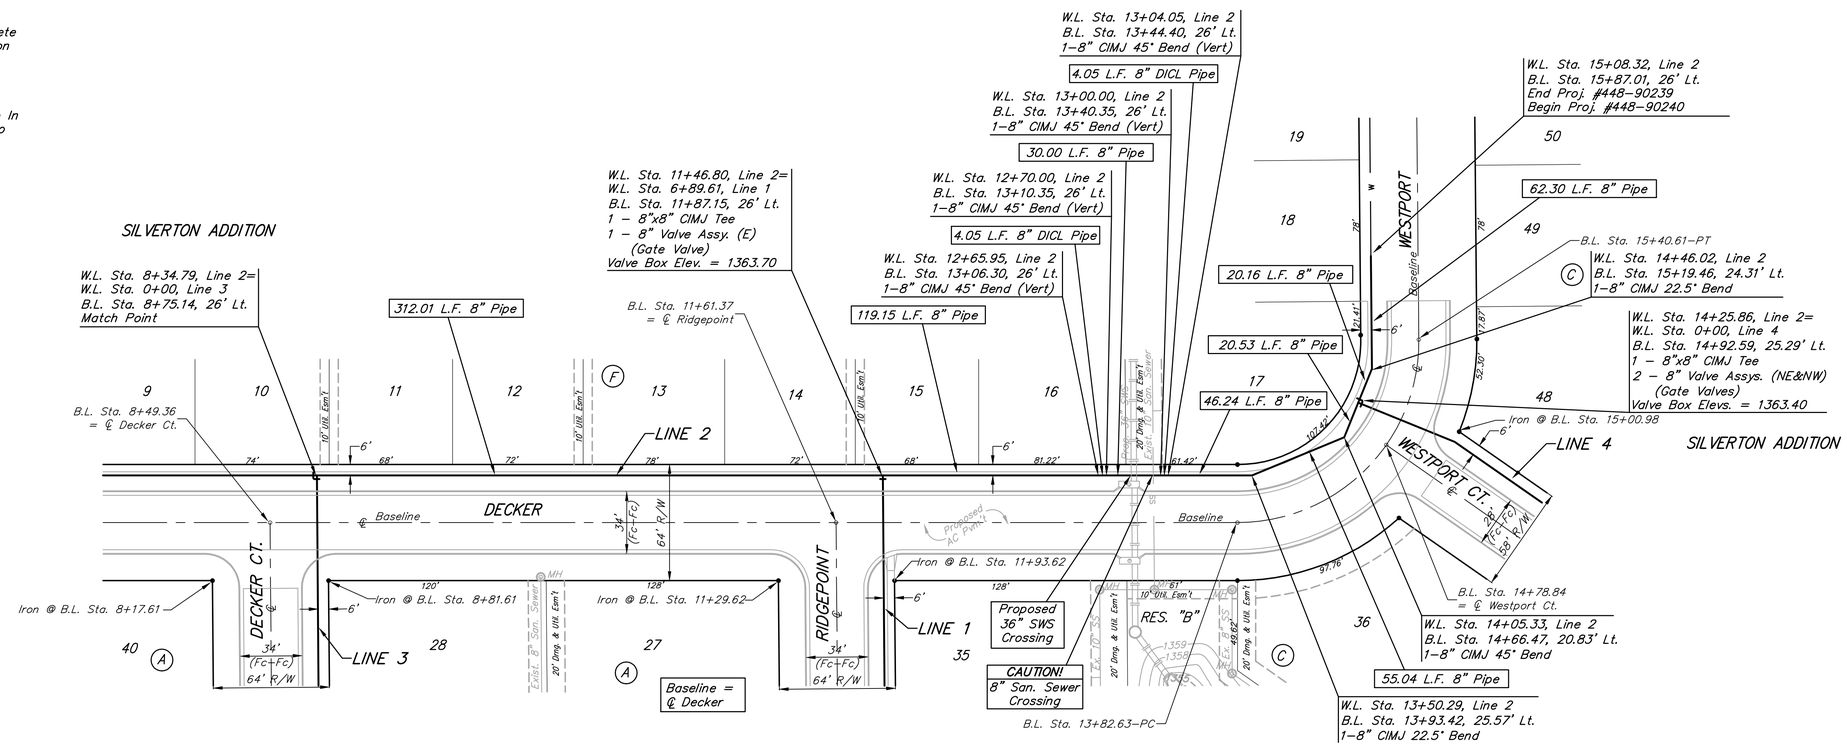

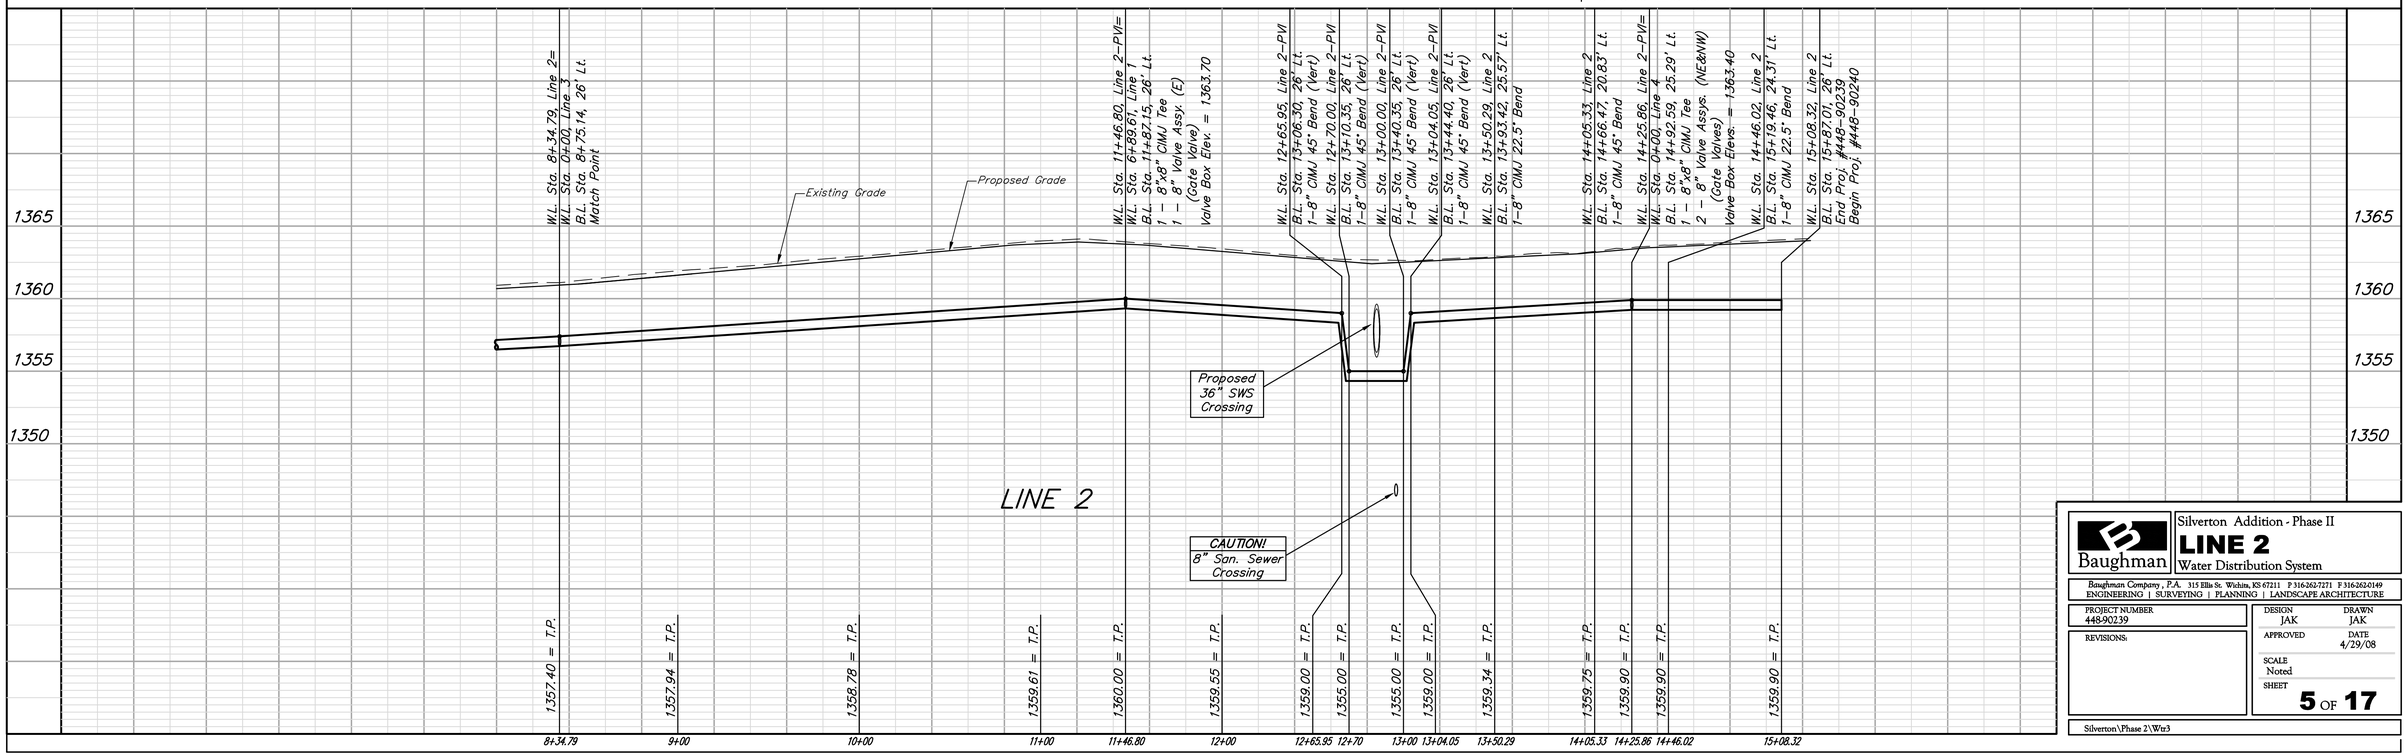

Baughman

Silverton Addition - Phase II

LINE 2

Water Distribution System

Baughman Company, P.A. 315 Ellis St. Wichita, KS 67211 P 316-262-7271 F 316-262-0149
ENGINEERING | SURVEYING | PLANNING | LANDSCAPE ARCHITECTURE

PROJECT NUMBER 448-90239	DESIGN JAK / DRAWN JAK
REVISIONS:	APPROVED / DATE 4/29/08
	SCALE Noted
	SHEET 5 OF 17

Silverton\Phase 2\Wtr3