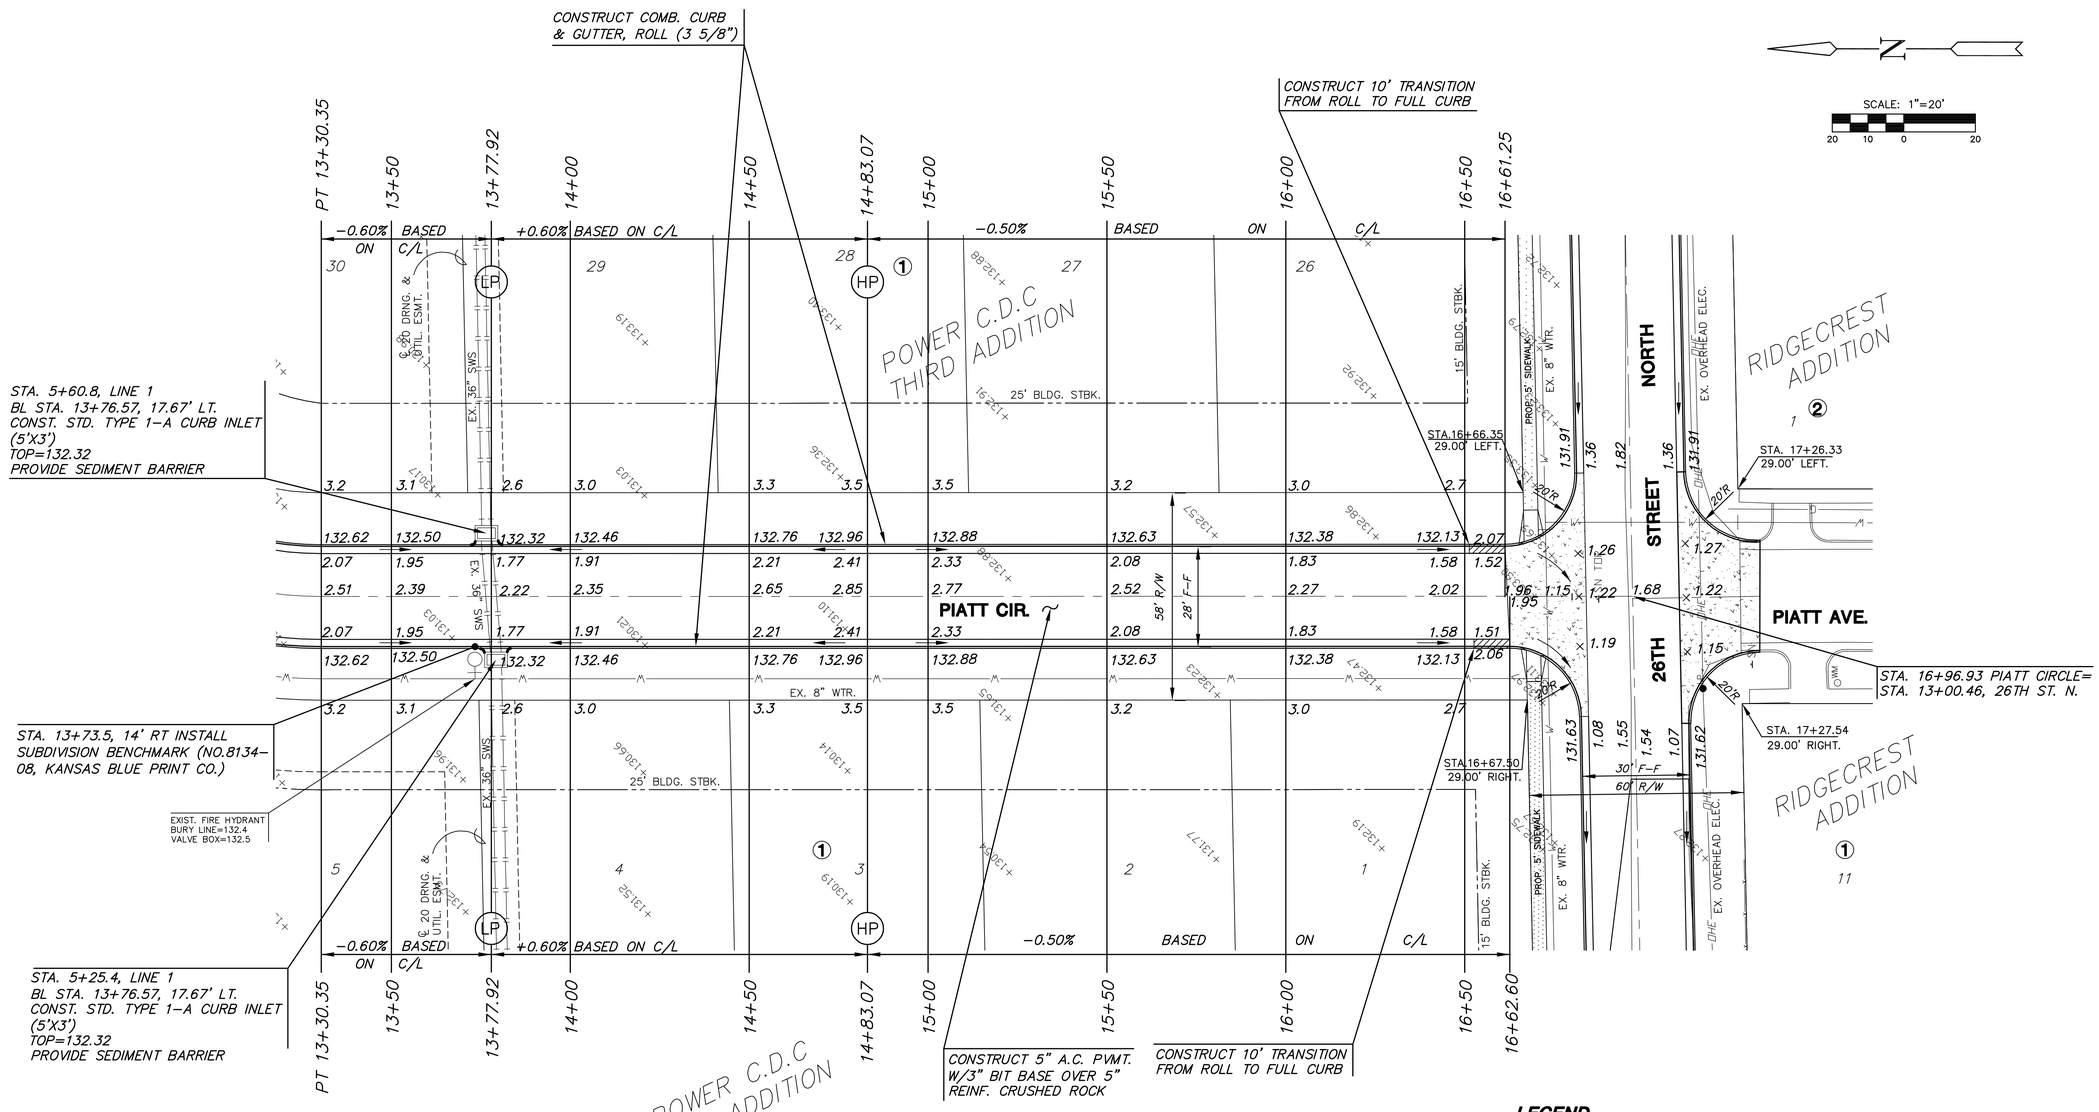

LEGEND

STREET SIGN & SIGN LOCATION (SEE SIGN ASSEMBLY TABLE FOR TYPE & STATION OF SIGN)

PAVEMENT REMOVAL

10' CURB TRANSTION

NOTE:
TOP OF CURB ELEVATIONS SHOWN ARE FOR FULL CURB. CONSTRUCT COMBINED CURB & GUTTER, ROLL (3 5/8").

MKEC ENGINEERING CONSULTANTS, INC.
411 N. WEBB ROAD
WICHITA, KS. 67206
316 - 684 - 9600

PAVING AND INCIDENTAL DRAINAGE PLANS
POWER C.D.C. 3RD ADDITION

PIATT CIRCLE PAVING
SHEET TITLE

472−83774
PROJECT NUMBER

JTC
DESIGN BY

DDG
DRAWN BY

GJA
CHECKED BY

ISSUED
May 2008

REVISED

SHEET NO.
11 of 34

PLOTTED: Wednesday, May 07, 2008 @ 11:28AM

H:\CIVIL\020235\030845\DWG\PAVE\030845E4.DWG