Benchmarks

BM #4: COW BM North R/W of K-96 and West R/W of North Hoover Road, 6.9' ESE of PP, and 42.5' west of center line.
Elev. = 1333.14 MSL (145.74 City Datum)

BM #5: Hoover and 37th St. N – COW Benchmark at SW corner of Intersection, 16.40' W of PP, 7.40' n of PP, 3.00' N of 4' high chain link fence, 15.20' WNW of chain link fence corner, 48.50' SW of Section corner Iron, 17.20' S of Centerline, 48.00' W of Centerline.
Elev. = 1333.68

BM #6: Ridge Port and 37th St. – N Rim of SS MH, 100' E of Centerline, 54' S of Centerline.
Elev. = 1332.71

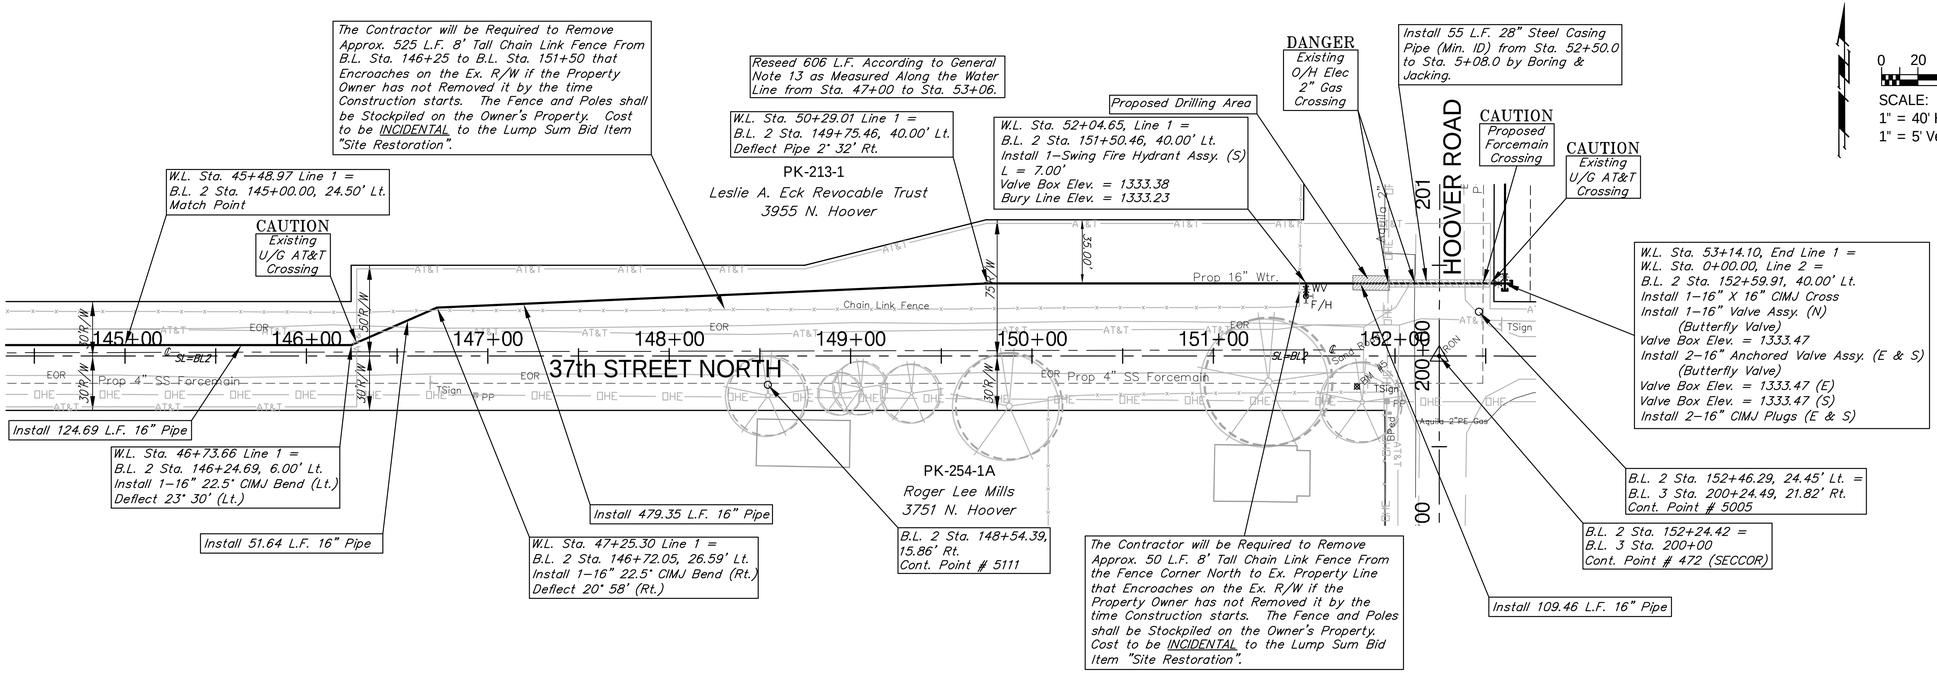

Revised 5–23–08

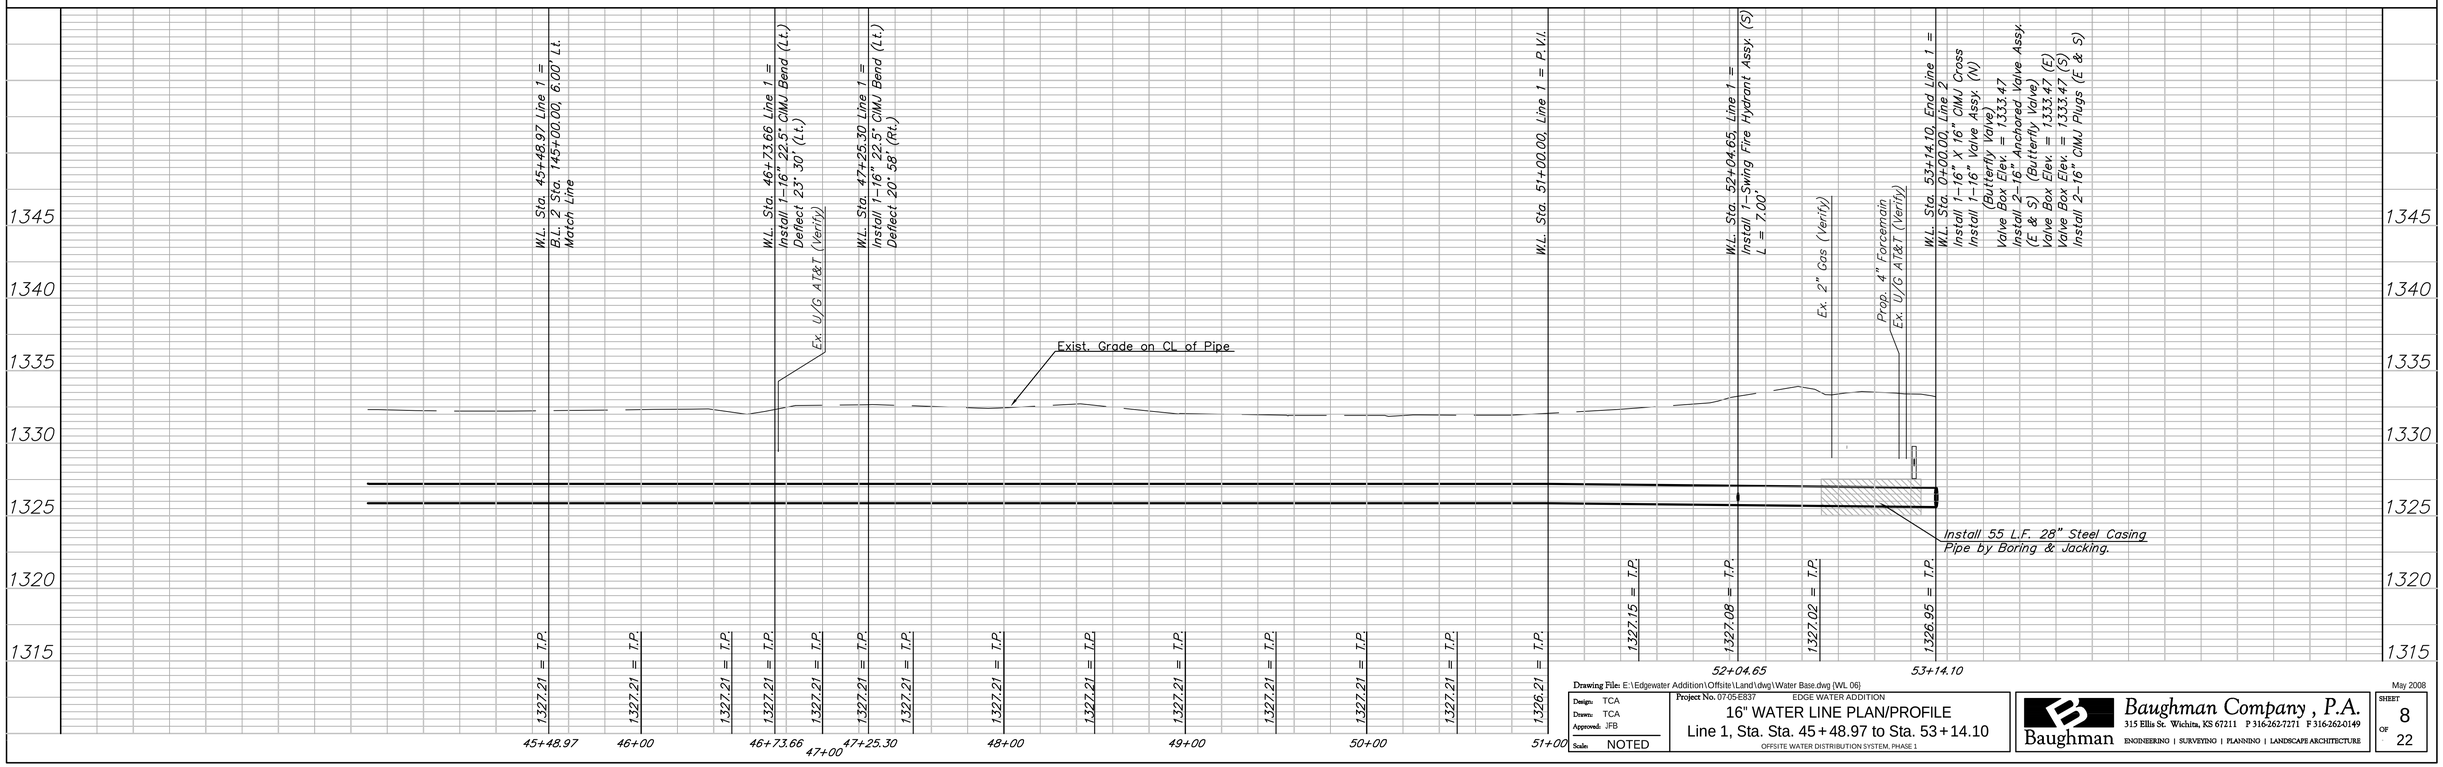

Drawing File: E:\Edgewater Addition\Offsite\Land\dwg\Water Base.dwg (WL 06)

Design: TCA	Project No. 07-05-E837 EDGE WATER ADDITION
Drawn: TCA	16" WATER LINE PLAN/PROFILE
Approved: JFB	Line 1, Sta. Sta. 45+48.97 to Sta. 53+14.10
Scale: NOTED	OFFSITE WATER DISTRIBUTION SYSTEM, PHASE 1

Baughman Company, P.A.
315 Ellis St. Wichita, KS 67211 P 316-262-7271 F 316-262-0149
Baughman ENGINEERING | SURVEYING | PLANNING | LANDSCAPE ARCHITECTURE

May 2008

SHEET 8 OF 22