Benchmarks

BM #1: Hoover and 45th St. N – COW Benchmark at NE corner of Intersection, 10.20' SSE of PP, 58.80' ESE of PP on NW corner, 85.50' NE of gas line marker, 59.00' N of gas line marker, 28.50' E of Centerline, 14.50' N of Centerline.
Elev. = 1335.29 (NGVD 29)

BM #2: small RR spike in 3rd PP W of Hoover St. on the N side of 45th St. N.
Elev. = 1337.68

BM #3: 60d Nail in PP at the SE corner of exception on W side of Hoover St., South of 45th St. N.
Elev. = 1335.26

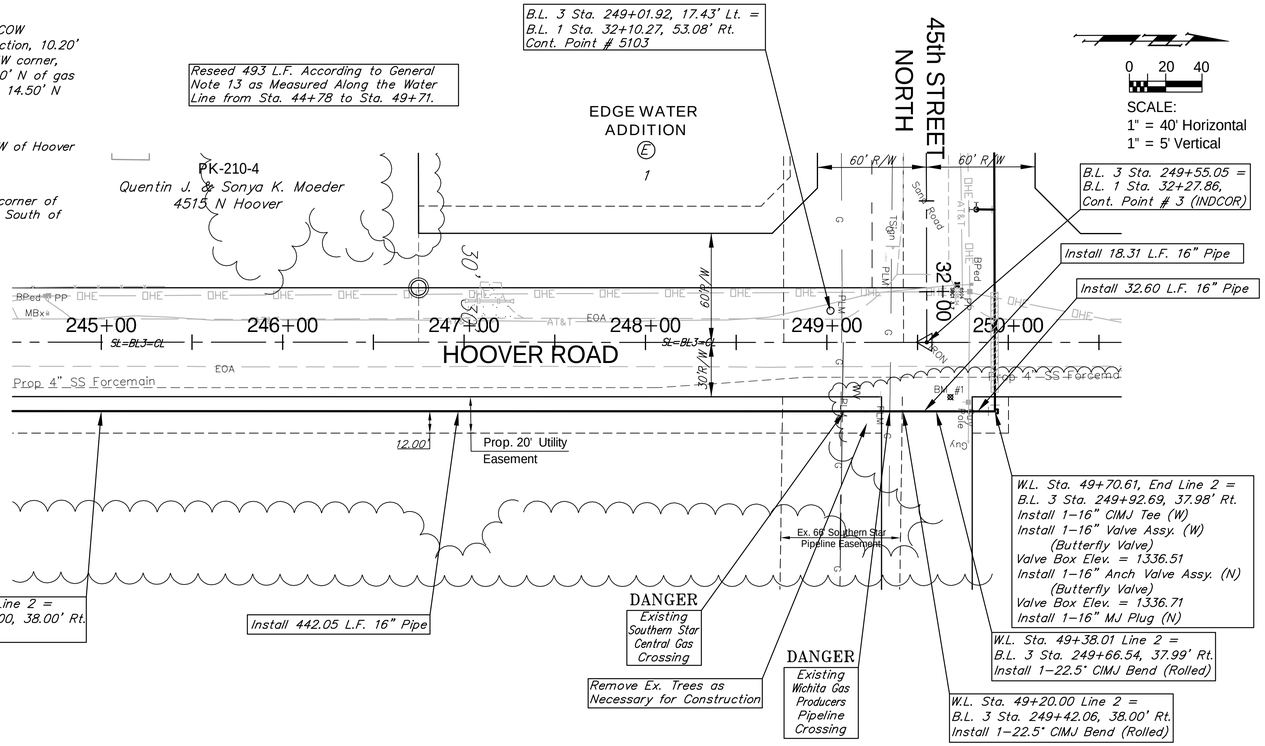

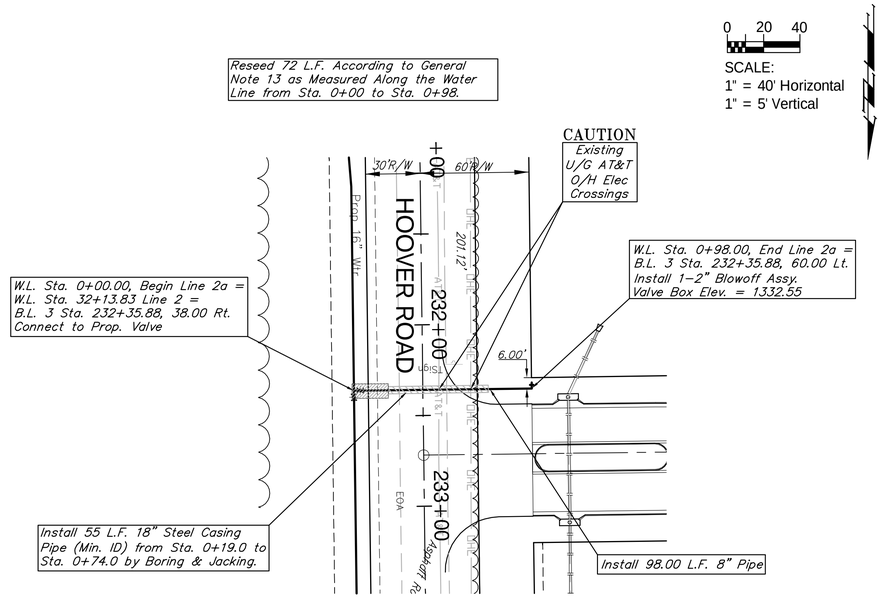

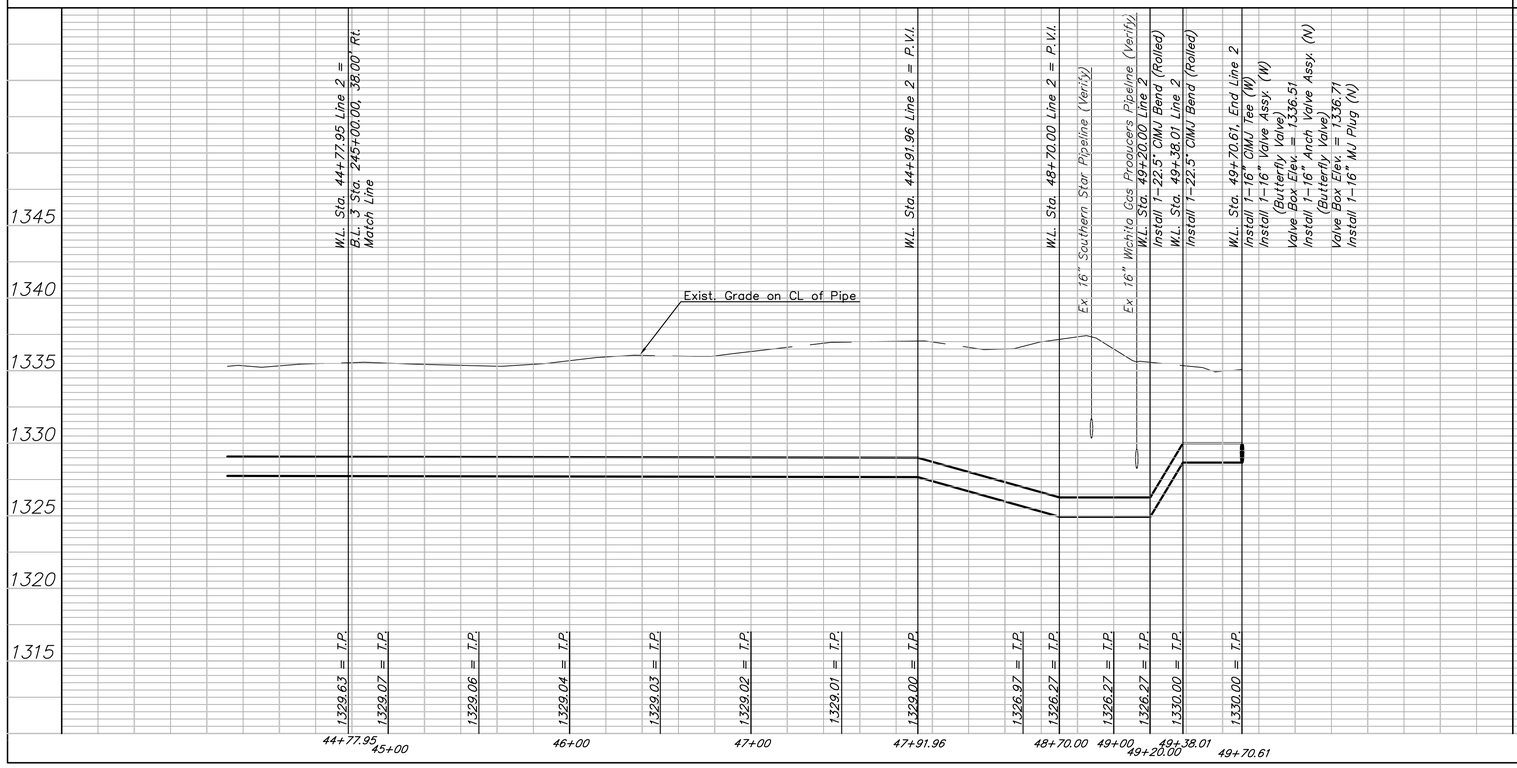

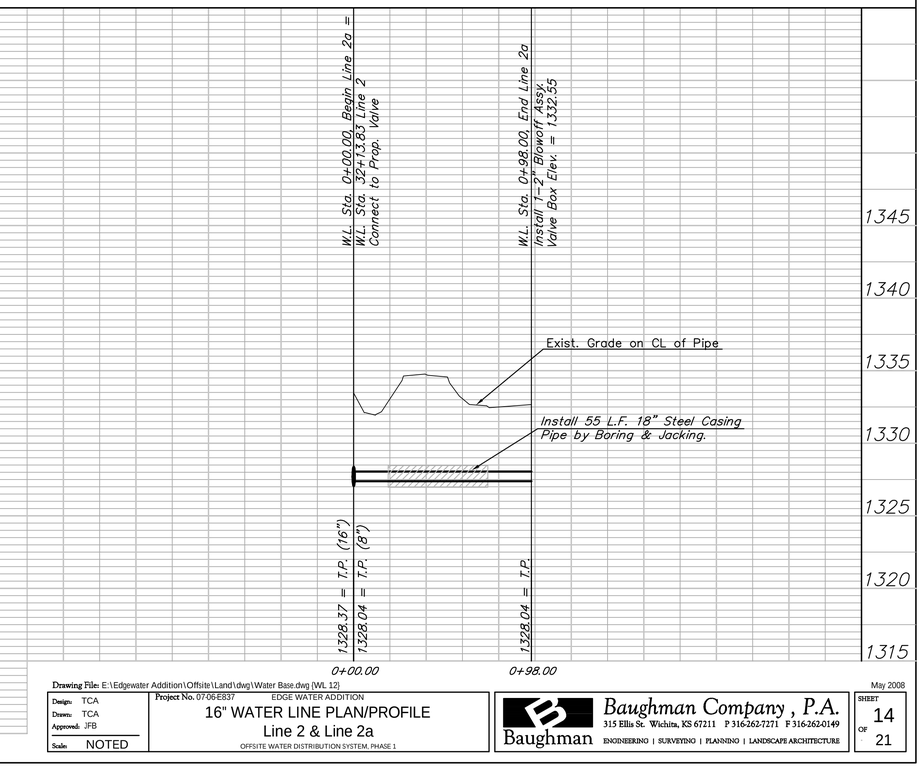

Drawing File: E:\Edgewater Addition\Offsite\Land\dwg\Water Base.dwg {WL 12}

Design:	TCA
Drawn:	TCA
Approved:	JFB
Scale:	NOTED

Project No. 07-06-E837 EDGE WATER ADDITION

16" WATER LINE PLAN/PROFILE
Line 2 & Line 2a
OFFSITE WATER DISTRIBUTION SYSTEM, PHASE 1

Baughman Company, P.A.
315 Ellis St. Wichita, KS 67211 P 316-262-7271 F 316-262-0149
Baughman ENGINEERING | SURVEYING | PLANNING | LANDSCAPE ARCHITECTURE

May 2008

SHEET 14 OF 21