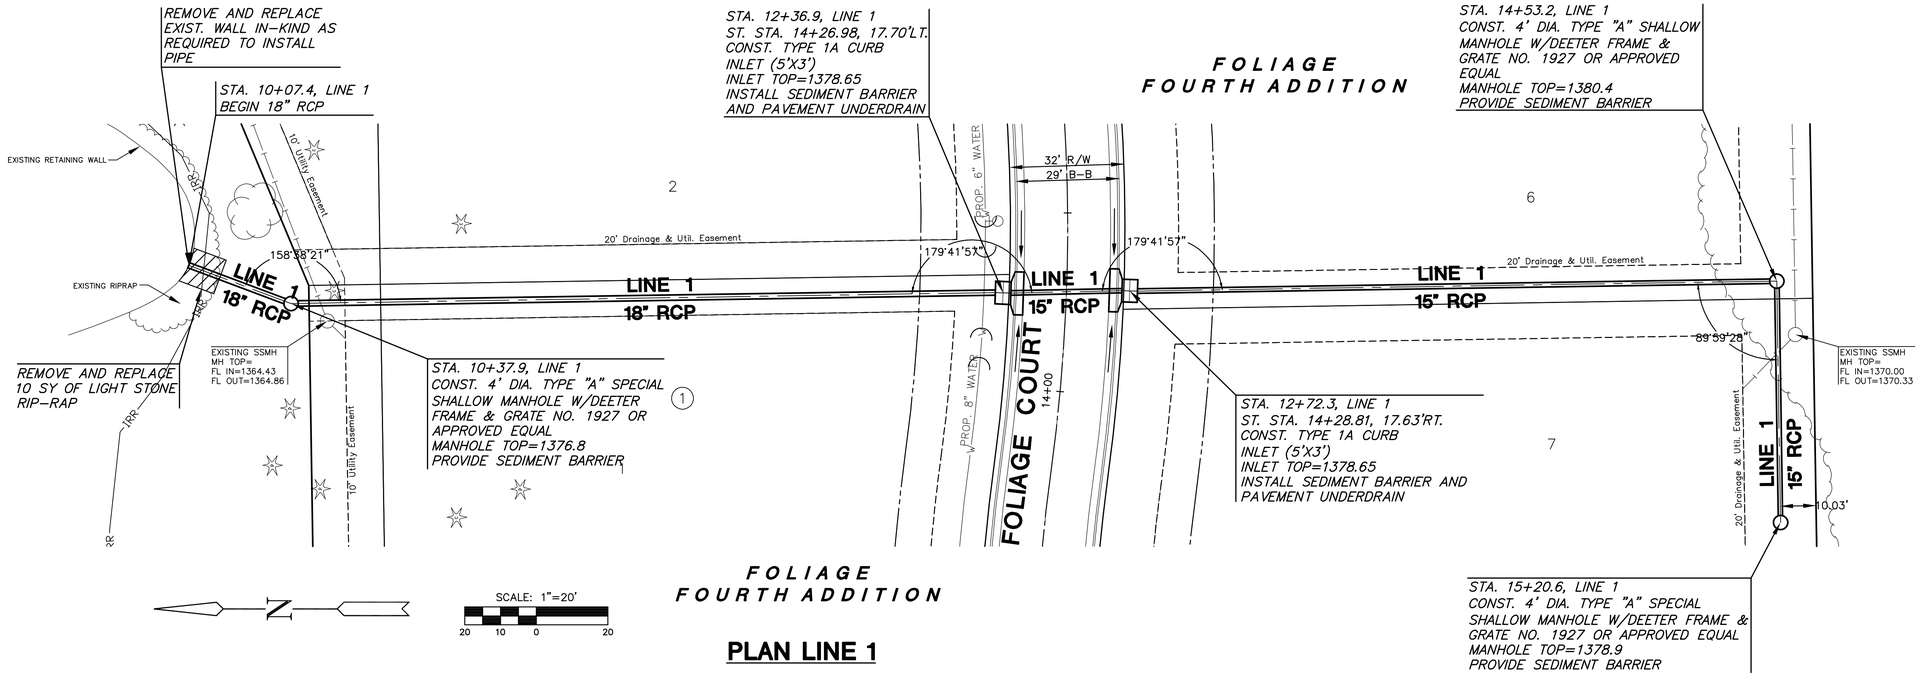

PLAN LINE 1

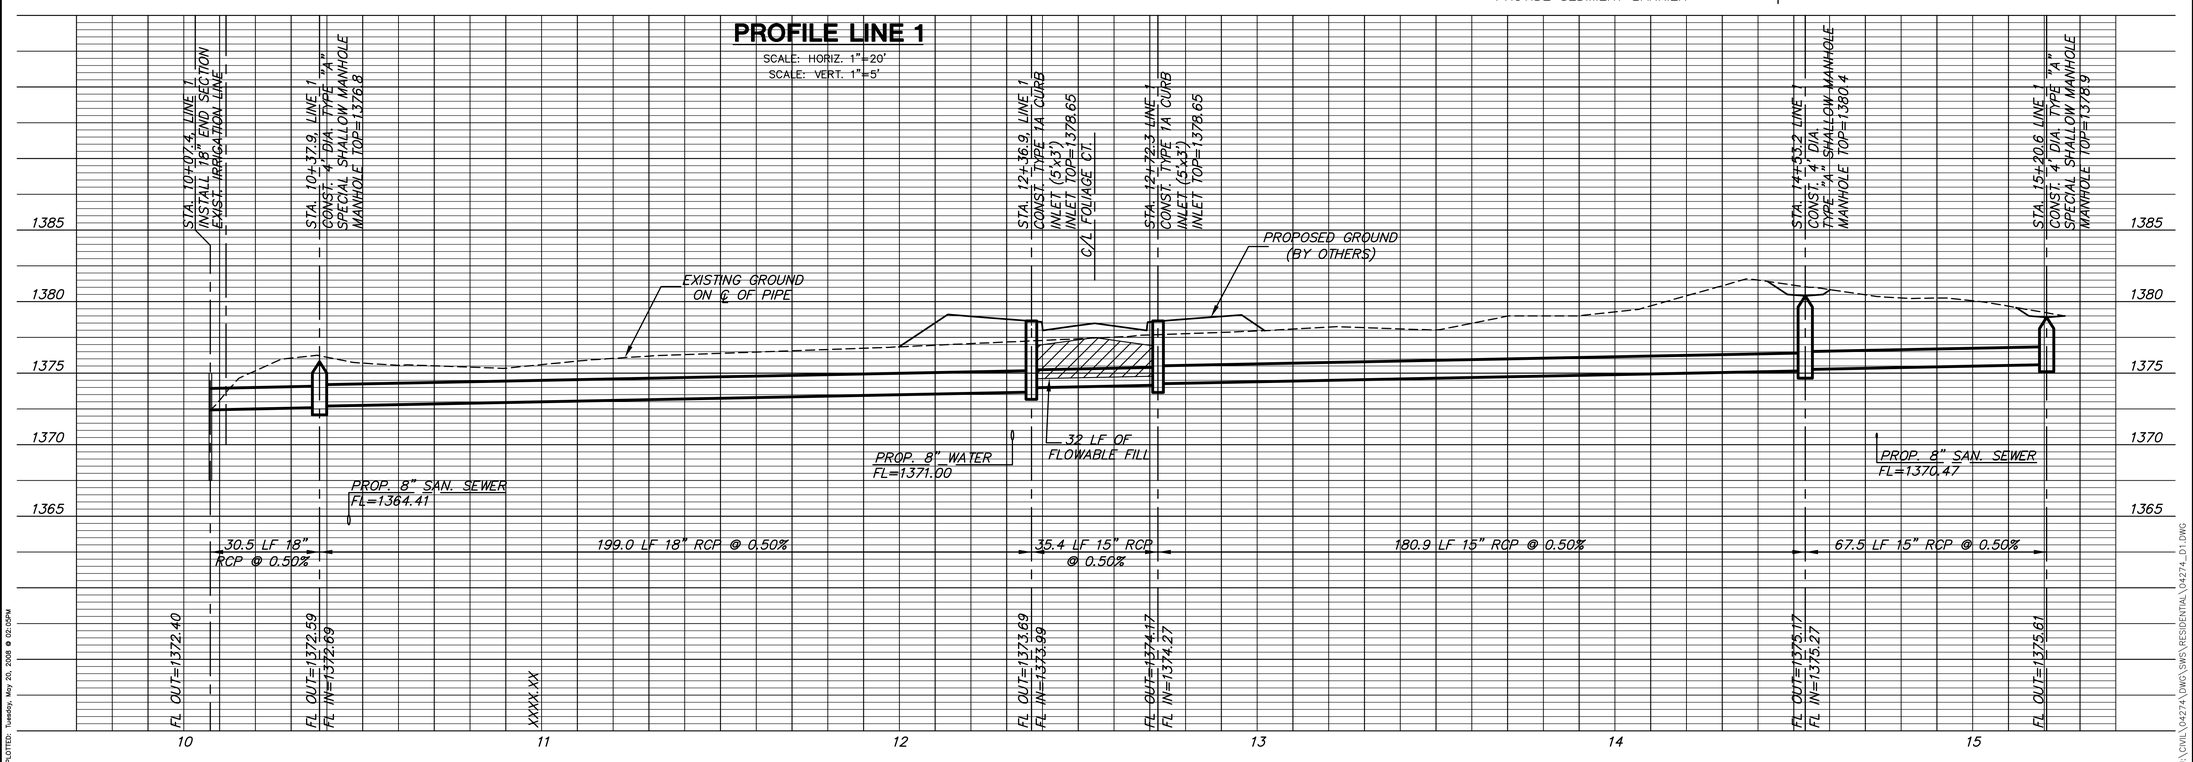

MKEC ENGINEERING CONSULTANTS, INC.
411 N. WEBB ROAD
WICHITA, KS. 67206
316 - 684 - 9600

STORM WATER SEWER PLANS
FOLIAGE FOURTH ADDITION

LINES 1 & 2
SHEET TITLE

04274
PROJECT NUMBER

SRS
DESIGN BY

JWC
DRAWN BY

DFL
CHECKED BY

ISSUED
May 2008

REVISED

SHEET NO.
4 of 12

PLOTTED: Tuesday, May 20, 2008 @ 02:05PM

J:\CIVIL\04274\DWG\SWS\RESIDENTIAL\04274_D1.DWG