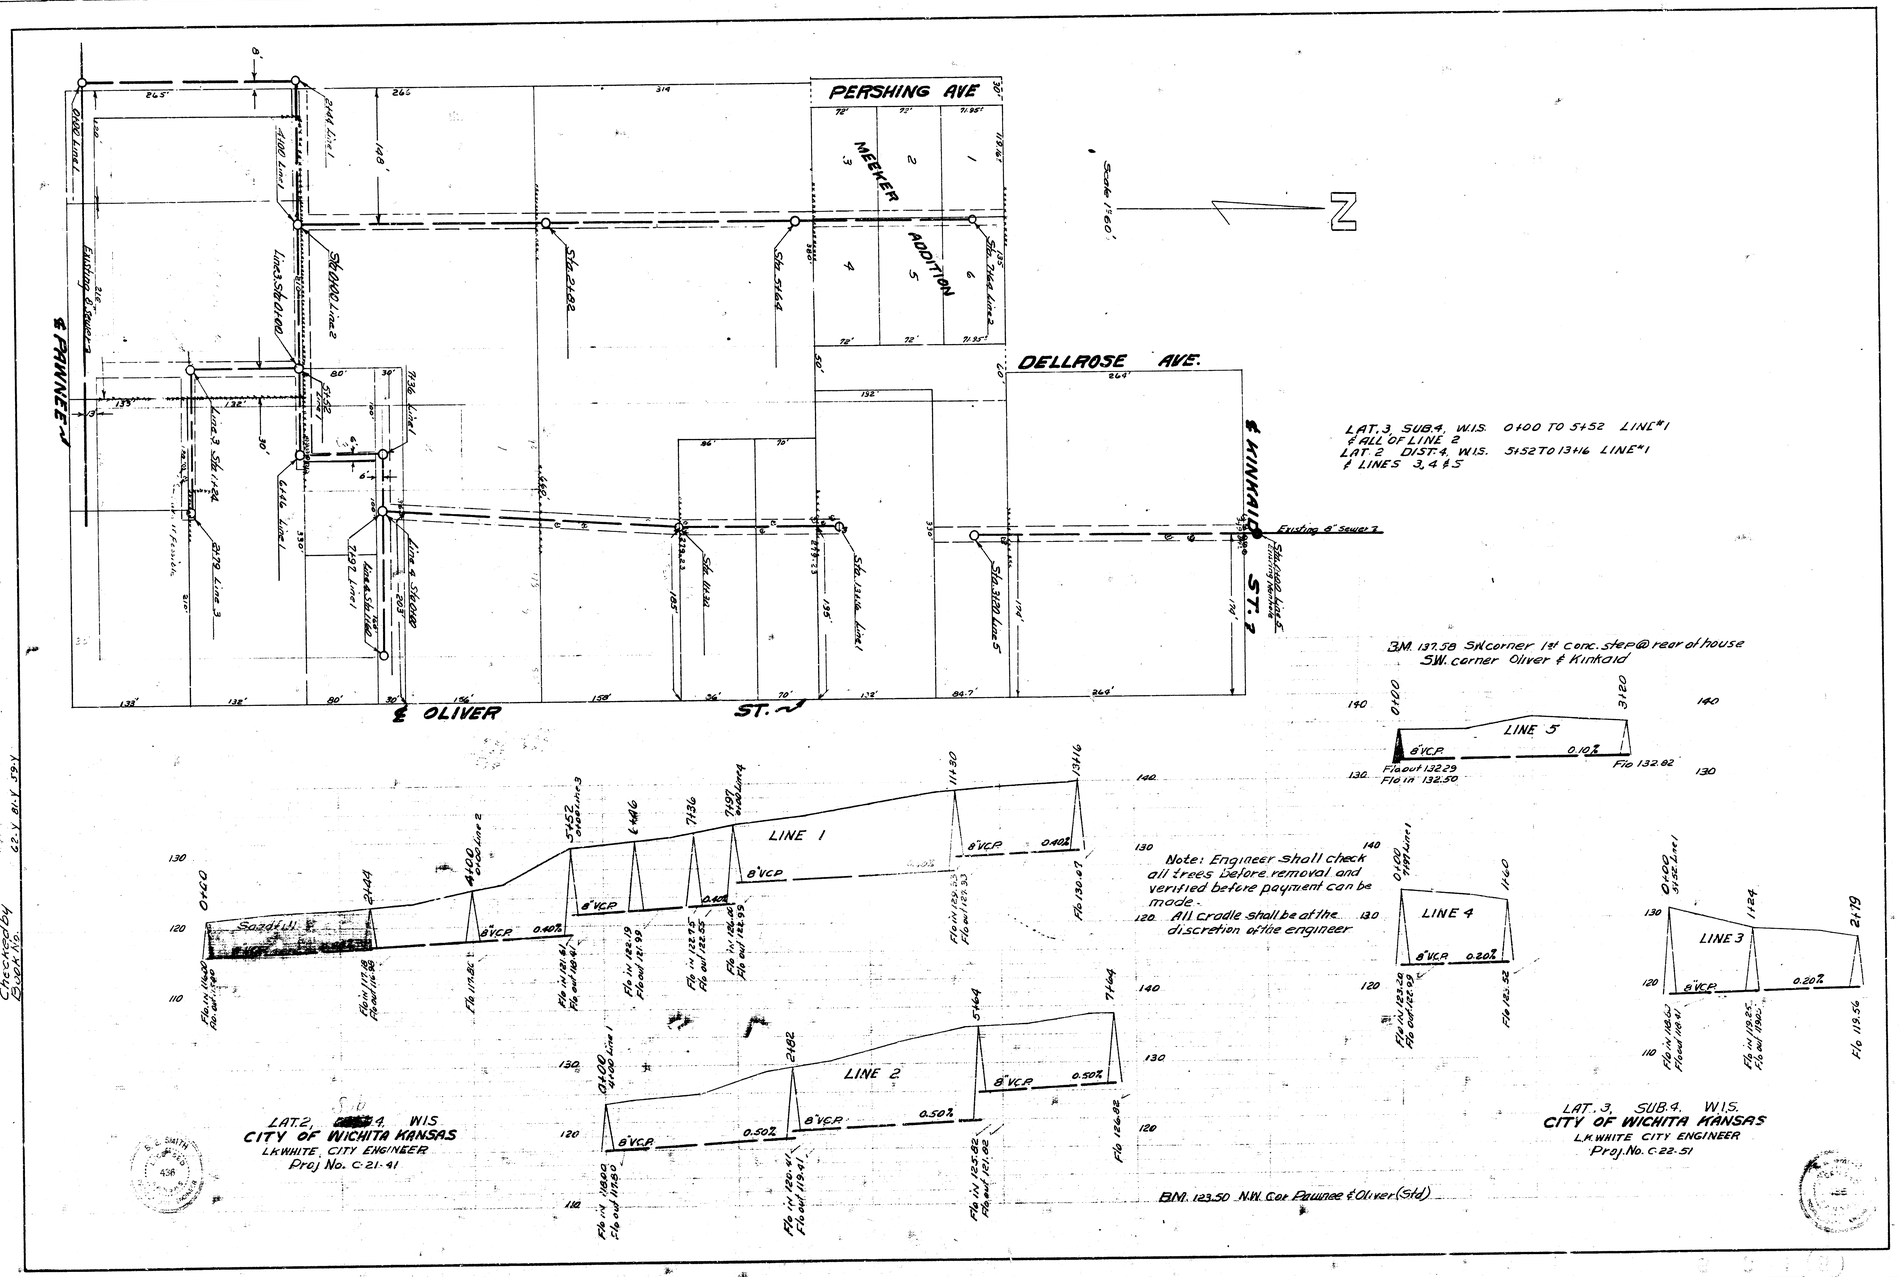
PERSHING AVE
MEEKER ADDITION
DELLROSE AVE.
℄ PAWNEE
℄ KINKAID ST.
℄ OLIVER ST.
Existing 8" Sewer
Scale 1"=60'
N
LAT. 3, SUB. 4, W.I.S. 0+00 TO 5+52 LINE #1
& ALL OF LINE 2
LAT. 2 DIST. 4, W.I.S. 5+52 TO 13+16 LINE #1
& LINES 3, 4 & 5
B.M. 137.58 SW corner 1st conc. step @ rear of house
SW. corner Oliver & Kinkaid
LINE 5
LINE 1
LINE 2
LINE 3
LINE 4
Note: Engineer shall check all trees before removal and verified before payment can be made.
All cradle shall be at the discretion of the engineer
B.M. 123.50 N.W. Cor Pawnee & Oliver (Std)
LAT. 2, [redacted] 4, W.I.S.
CITY OF WICHITA KANSAS
L.K. WHITE, CITY ENGINEER
Proj No. C-21-41
LAT. 3, SUB. 4, W.I.S.
CITY OF WICHITA KANSAS
L.K. WHITE CITY ENGINEER
Proj. No. C-22-51
Date 11-4-52
Drawn by L. McClain
Checked by 62-Y 81-Y 59-Y
Book No.