


EASTRIDGE NINTH ADDITION.

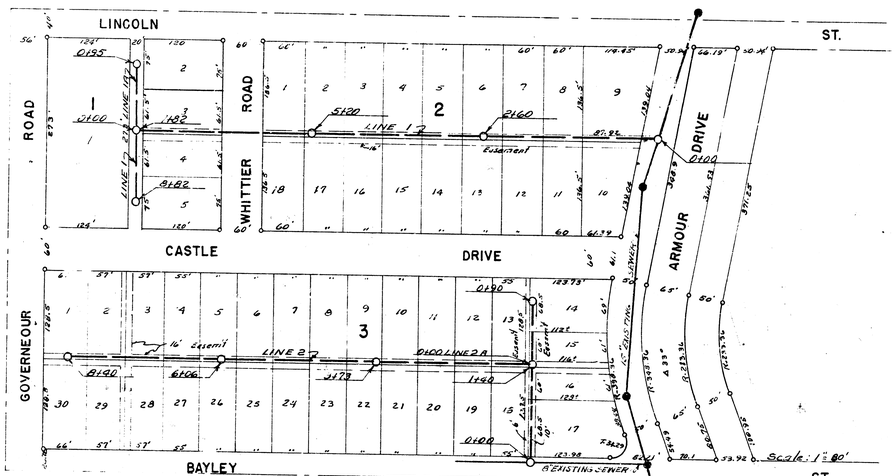

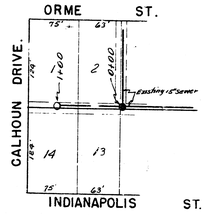


1"=80'

B.M. 138.14 So. rim of MH 70' So of 0100 Line 1

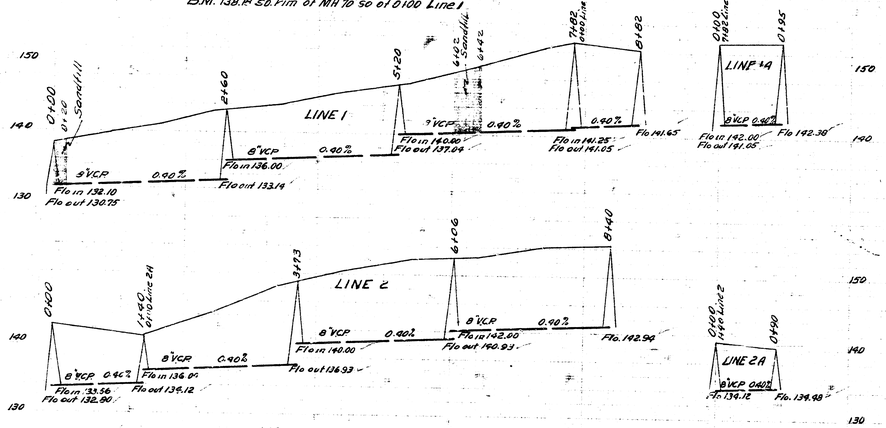

B.M. 153.69 No rim of MH 0400

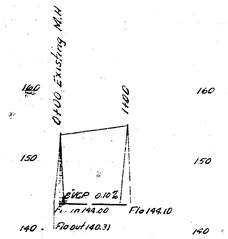

Date 4-30-53
Drawn by McClain
Checked by
Book No. 69'

Date 2-17-53
Drawn by L.M. Clain
Checked by
Book No. M-17

LAT. 5 SUB. 5 W.I.S.
CITY OF WICHITA KANSAS
B.E. SMITH CITY ENGINEER
Proj. No. C-23-12

B. E. SMITH
436
REGISTERED ENGINEER

LAT. 4, SUB. 5 W.I.S.
CITY OF WICHITA KANSAS
B.E. SMITH CITY ENGINEER
Proj. No. C-23-11

B. E. SMITH
436
REGISTERED ENGINEER