
Survey By: Kerlober Notebook K-19
Plan By: T. Dewey
Checked By:
Date: Jan. 1956

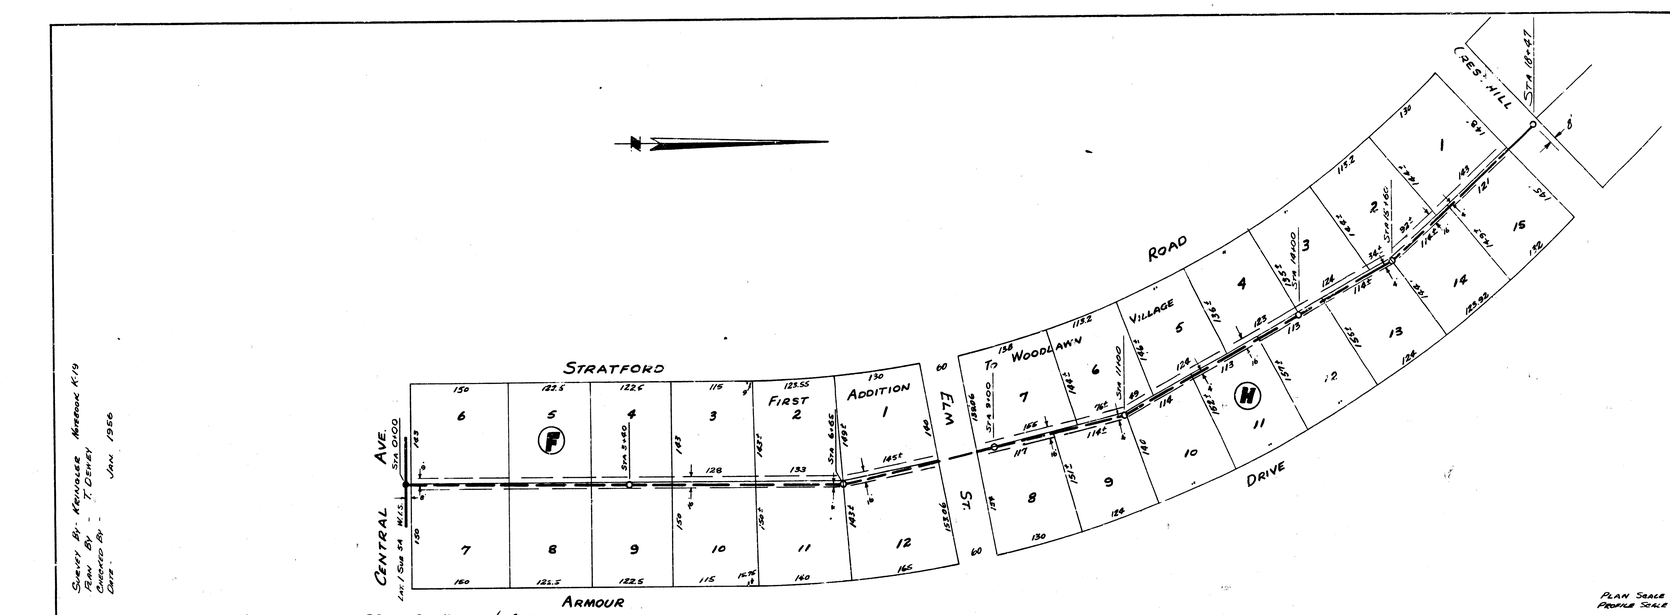

B.M. 193.23 Head 80# Spike S.W. Side P.P. S.W. Cor. Woodlawn & Central

Plan Scale 1"=100'
Profile Scale 1"=20' Horz., 1"=4' Vertical

LAT. 4 SUB 5A W. I. S.
CITY OF WICHITA KANSAS
B.E. SMITH CITY ENGINEER
JUNE 1956 PROJ. NO. C25-76