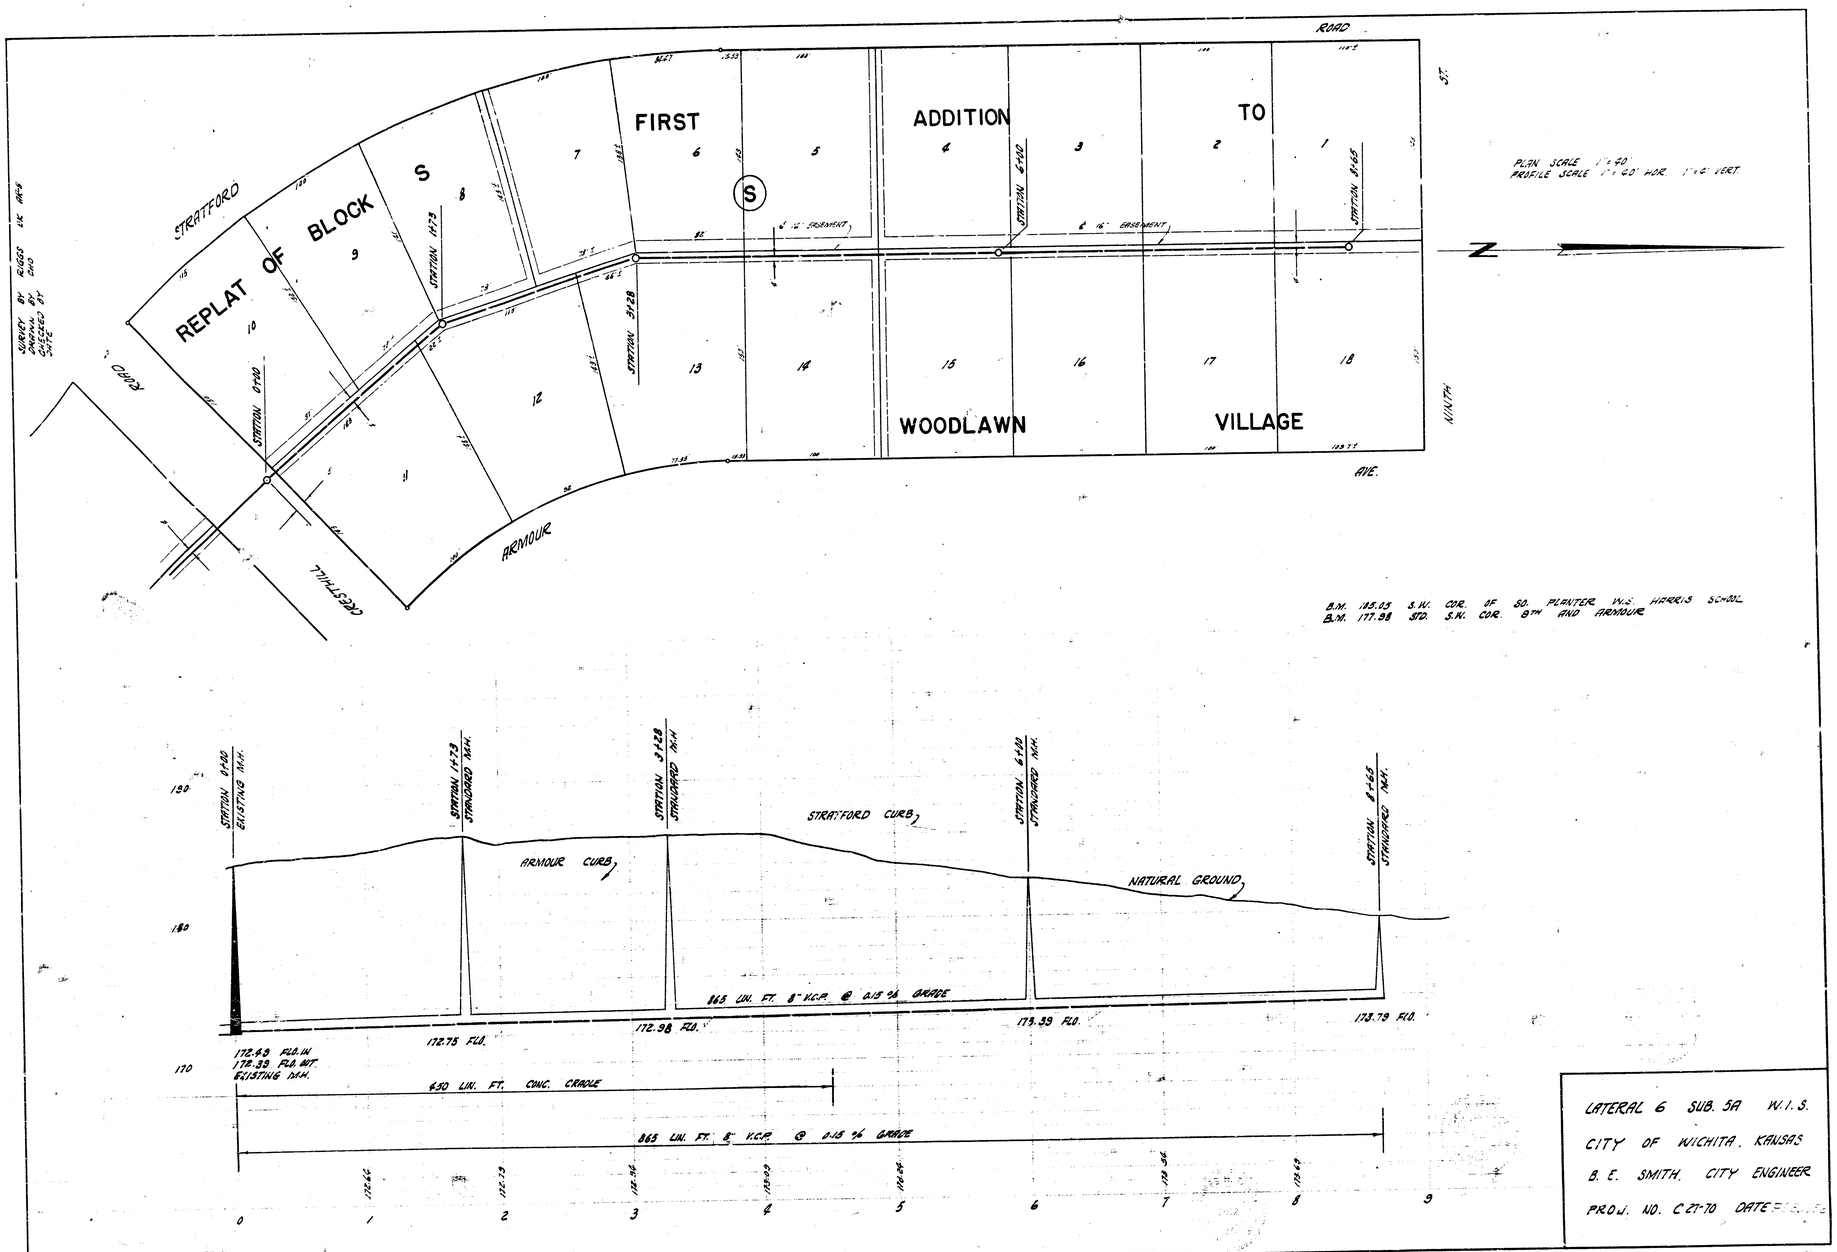


LATERAL 6 SUB. 5A W.I.S.
CITY OF WICHITA, KANSAS
B. E. SMITH, CITY ENGINEER
PROJ. NO. C 21-70 DATE