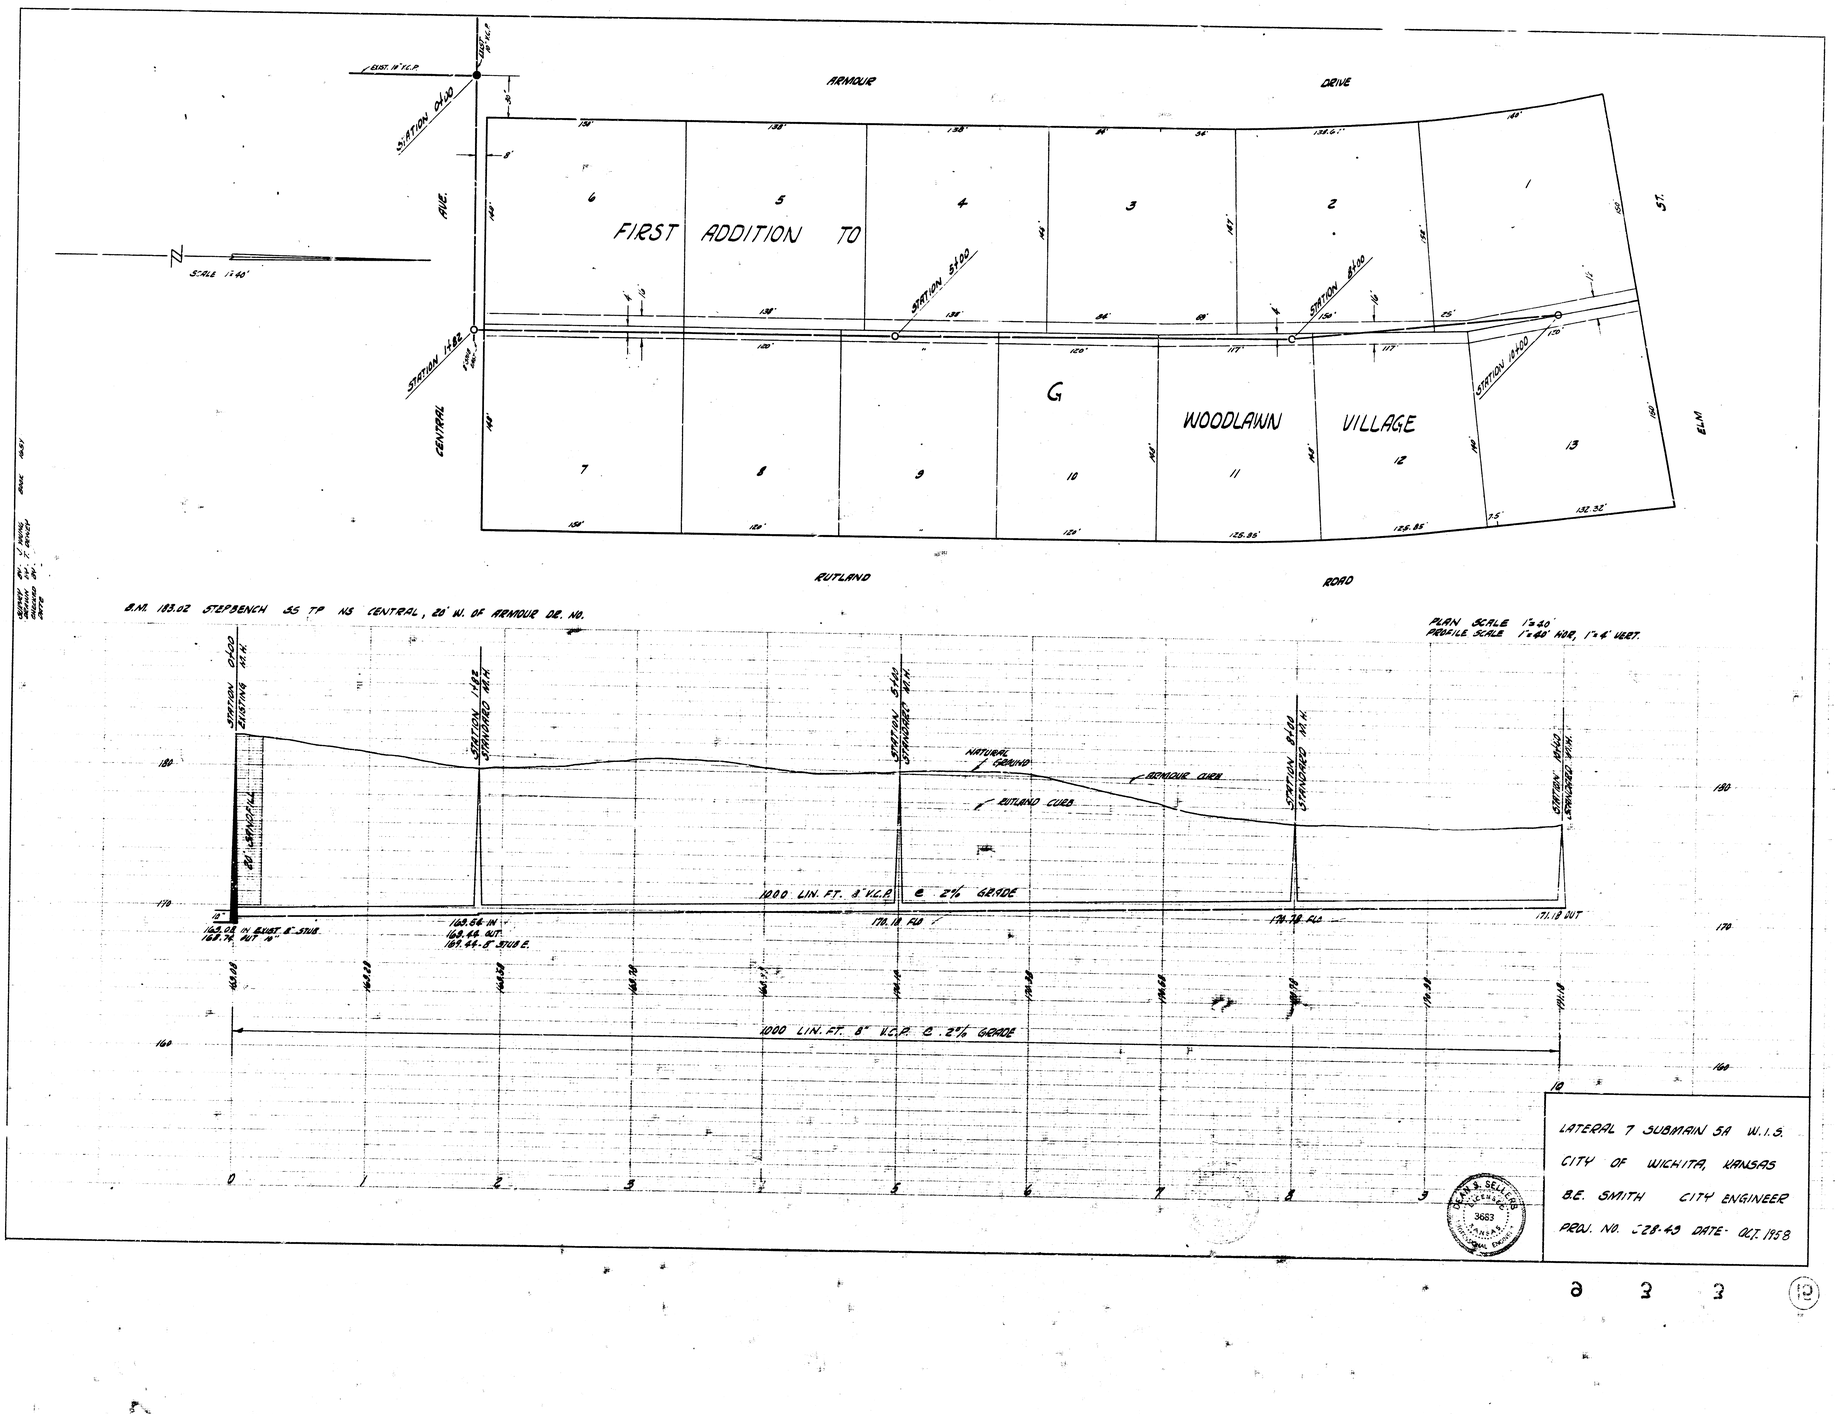

EAST 16TH ST.
STATION 0+00
ARMOUR DRIVE
CENTRAL AVE.
ELM ST.
SCALE 1"=40'
FIRST ADDITION TO
WOODLAWN VILLAGE
STATION 1+82
STATION 5+00
STATION 8+00
STATION 10+00
RUTLAND ROAD
B.M. 183.02 STEPBENCH 55 TP NS CENTRAL, 20' W. OF ARMOUR DR. NO.
PLAN SCALE 1"=40'
PROFILE SCALE 1"=40' HOR, 1"=4' VERT.
STATION 0+00 EXISTING M.H.
STATION 1+82 STANDARD M.H.
STATION 5+00 STANDARD M.H.
STATION 8+00 STANDARD M.H.
STATION 10+00 NEW DROPMANH.
NATURAL GROUND
ARMOUR CURB
RUTLAND CURB
1000 LIN. FT. 8" V.C.P. @ 2% GRADE
1000 LIN. FT. 8" V.C.P. @ 2% GRADE
LATERAL 7 SUBMAIN 5A W.I.S.
CITY OF WICHITA, KANSAS
B.E. SMITH CITY ENGINEER
PROJ. NO. 328-43 DATE- OCT. 1958

12