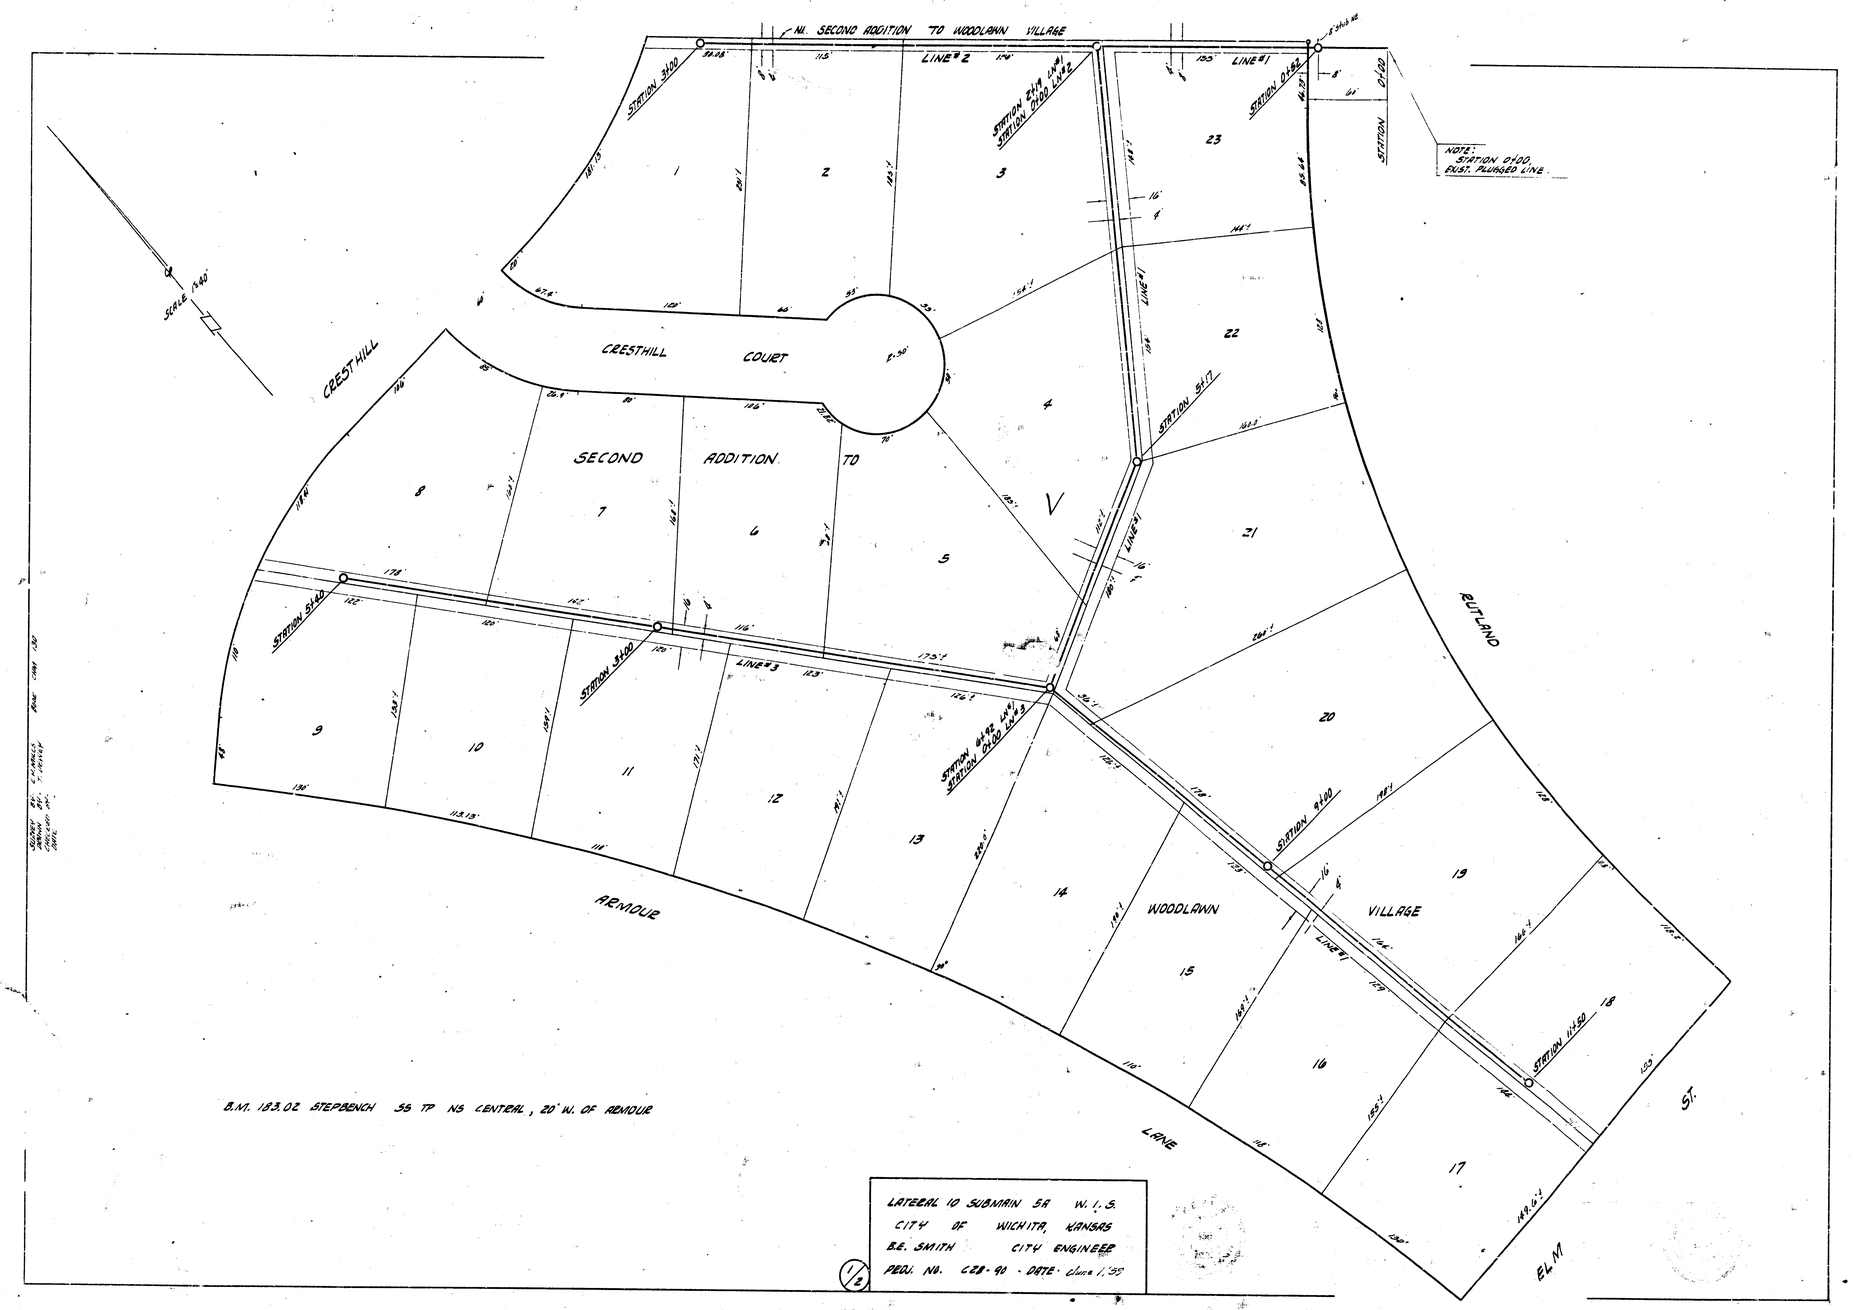
NI. SECOND ADDITION TO WOODLAWN VILLAGE
LINE #2
LINE #1
STATION 3+00
STATION 0+00 LINE #2
STATION 0+00 LINE #1
STATION 0+00
NOTE: STATION 0+00, EXIST. PLUGGED LINE.
SCALE 1"=40'
CRESTHILL
CRESTHILL COURT
SECOND ADDITION TO
WOODLAWN VILLAGE
STATION 5+17
STATION 5+40
STATION 5+00
LINE #3
STATION 0+00 LINE #3
STATION 9+00
STATION 11+60
RUTLAND
ARNOUR
LANE
ELM
ST.
B.M. 183.02 STEPBENCH 55 TP NS CENTRAL, 20' W. OF ARNOUR
LATERAL 10 SUBMAIN 5A W.I.S.
CITY OF WICHITA, KANSAS
B.E. SMITH CITY ENGINEER
PROJ. NO. C28-90 - DATE: June 1, 39
1/2

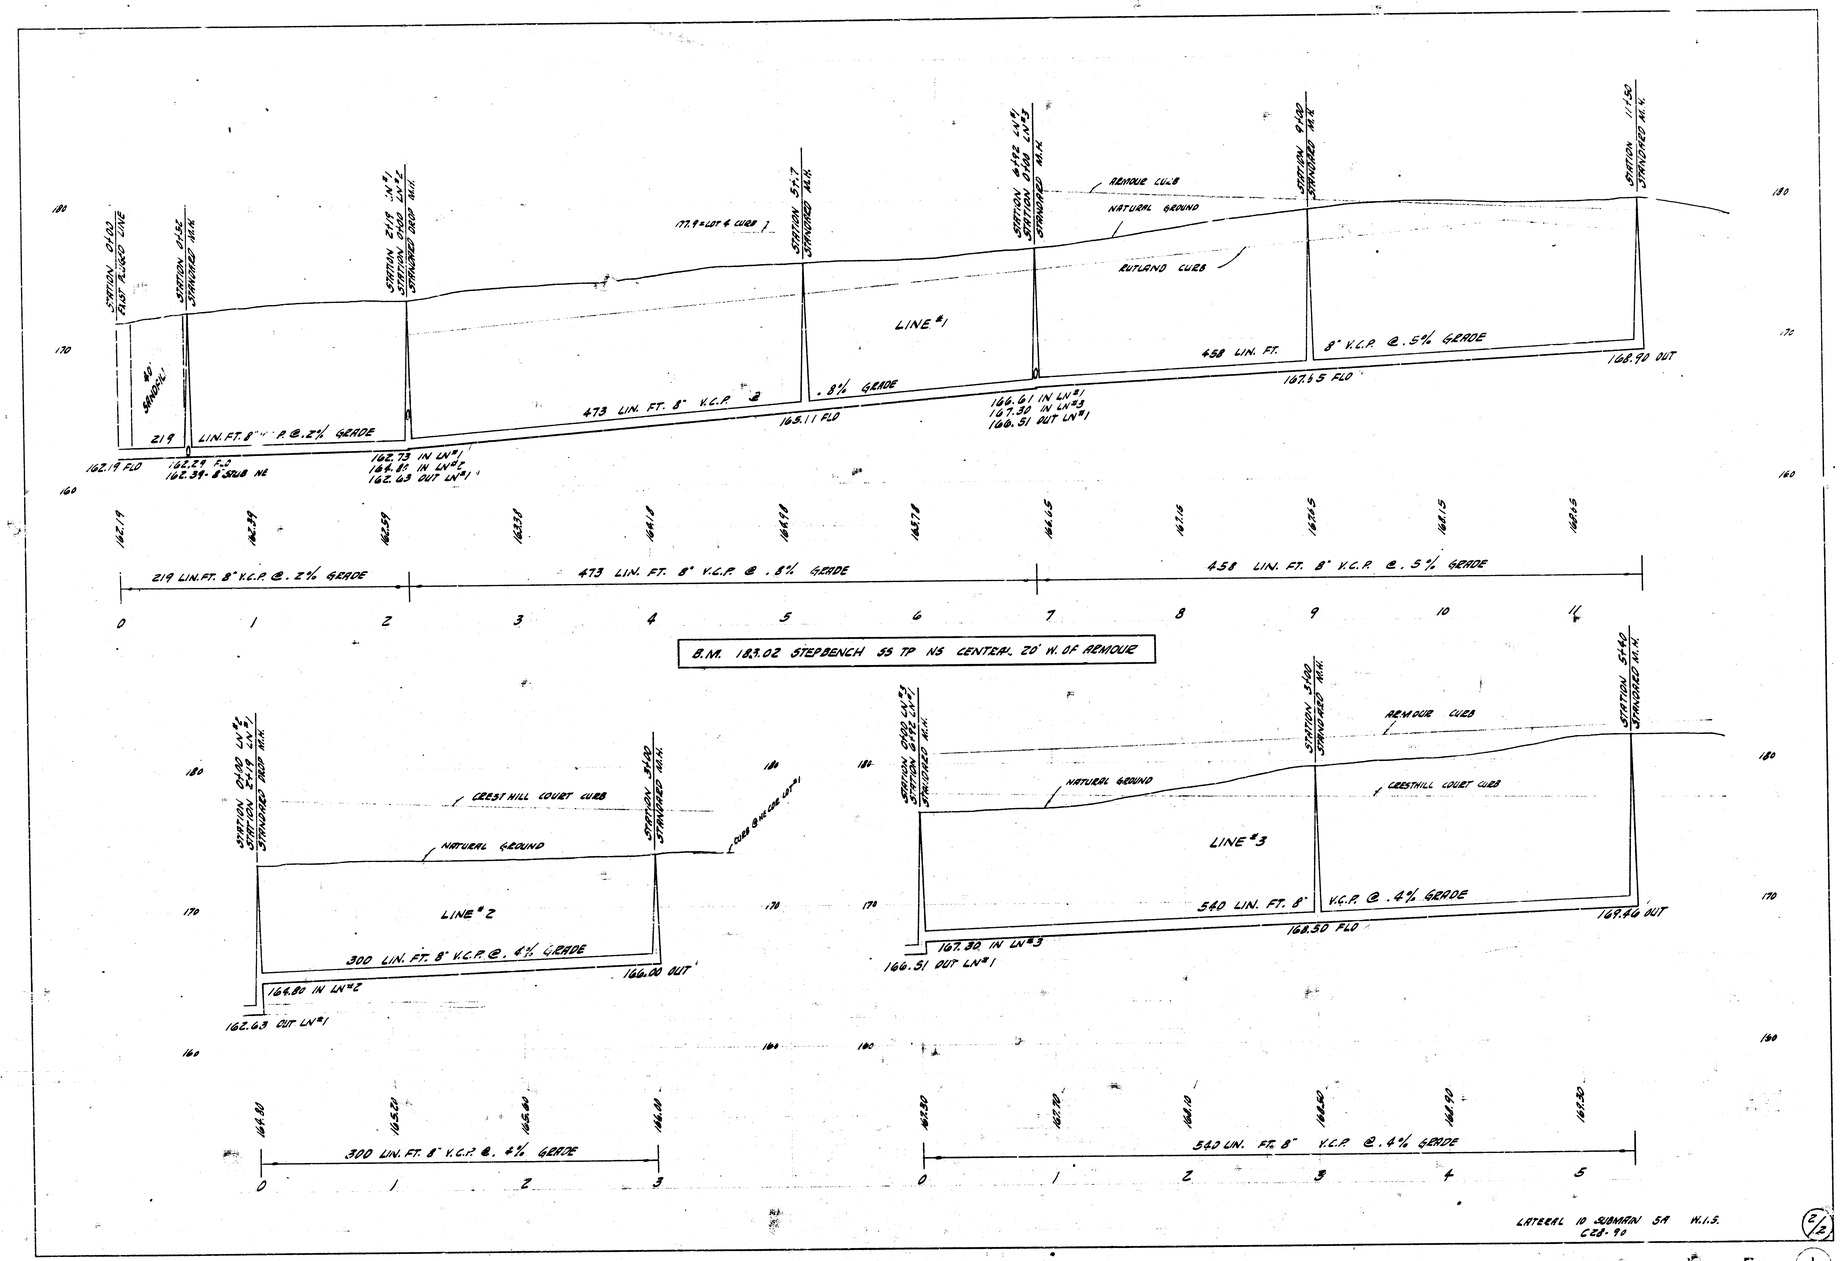
STATION 0+00 FIRST PLACED LINE
STATION 2+52 STANDARD M.H.
STATION 2+19 LN #1 STATION 0+00 LN #2 STANDARD DROP M.H.
STATION 5+17 STANDARD M.H.
STATION 6+72 LN #1 STATION 0+00 LN #3 STANDARD M.H.
STATION 9+00 STANDARD M.H.
STATION 11+50 STANDARD M.H.
REMOVE CURB
NATURAL GROUND
RUTLAND CURB
177.9 = LOT 4 CURB
LINE #1
NO SANDFILL
219 LIN. FT. 8" V.C.P. @ .2% GRADE
473 LIN. FT. 8" V.C.P. @ .8% GRADE
458 LIN. FT. 8" V.C.P. @ .5% GRADE
162.19 FLO
162.29 F.L.
162.39 - 8" SDR8 NE
162.73 IN LN #1
164.80 IN LN #2
162.63 OUT LN #1
165.11 FLO
166.61 IN LN #1
167.30 IN LN #3
166.51 OUT LN #1
167.65 FLO
168.90 OUT
219 LIN. FT. 8" V.C.P. @ .2% GRADE
473 LIN. FT. 8" V.C.P. @ .8% GRADE
458 LIN. FT. 8" V.C.P. @ .5% GRADE
B.M. 183.02 STEPBENCH 55 TP NS CENTRAL 20' W. OF REMOUR
STATION 0+00 LN #2 STATION 5+19 LN #2 STANDARD DROP M.H.
STATION 3+00 STANDARD M.H.
CREST HILL COURT CURB
NATURAL GROUND
CURB @ NE COR. LOT #1
LINE #2
300 LIN. FT. 8" V.C.P. @ .4% GRADE
166.00 OUT
164.80 IN LN #2
162.63 OUT LN #1
STATION 3+00 LN #3 STATION 6+72 LN #3 STANDARD M.H.
STATION 3+00 STANDARD M.H.
STATION 5+40 STANDARD M.H.
REMOUR CURB
NATURAL GROUND
CRESTHILL COURT CURB
LINE #3
540 LIN. FT. 8" V.C.P. @ .4% GRADE
168.50 FLO
169.46 OUT
167.30 IN LN #3
166.51 OUT LN #1
300 LIN. FT. 8" V.C.P. @ .4% GRADE
540 LIN. FT. 8" V.C.P. @ .4% GRADE
LATERAL 10 SUBMITN 54 W.I.S.
C20-90
2/2