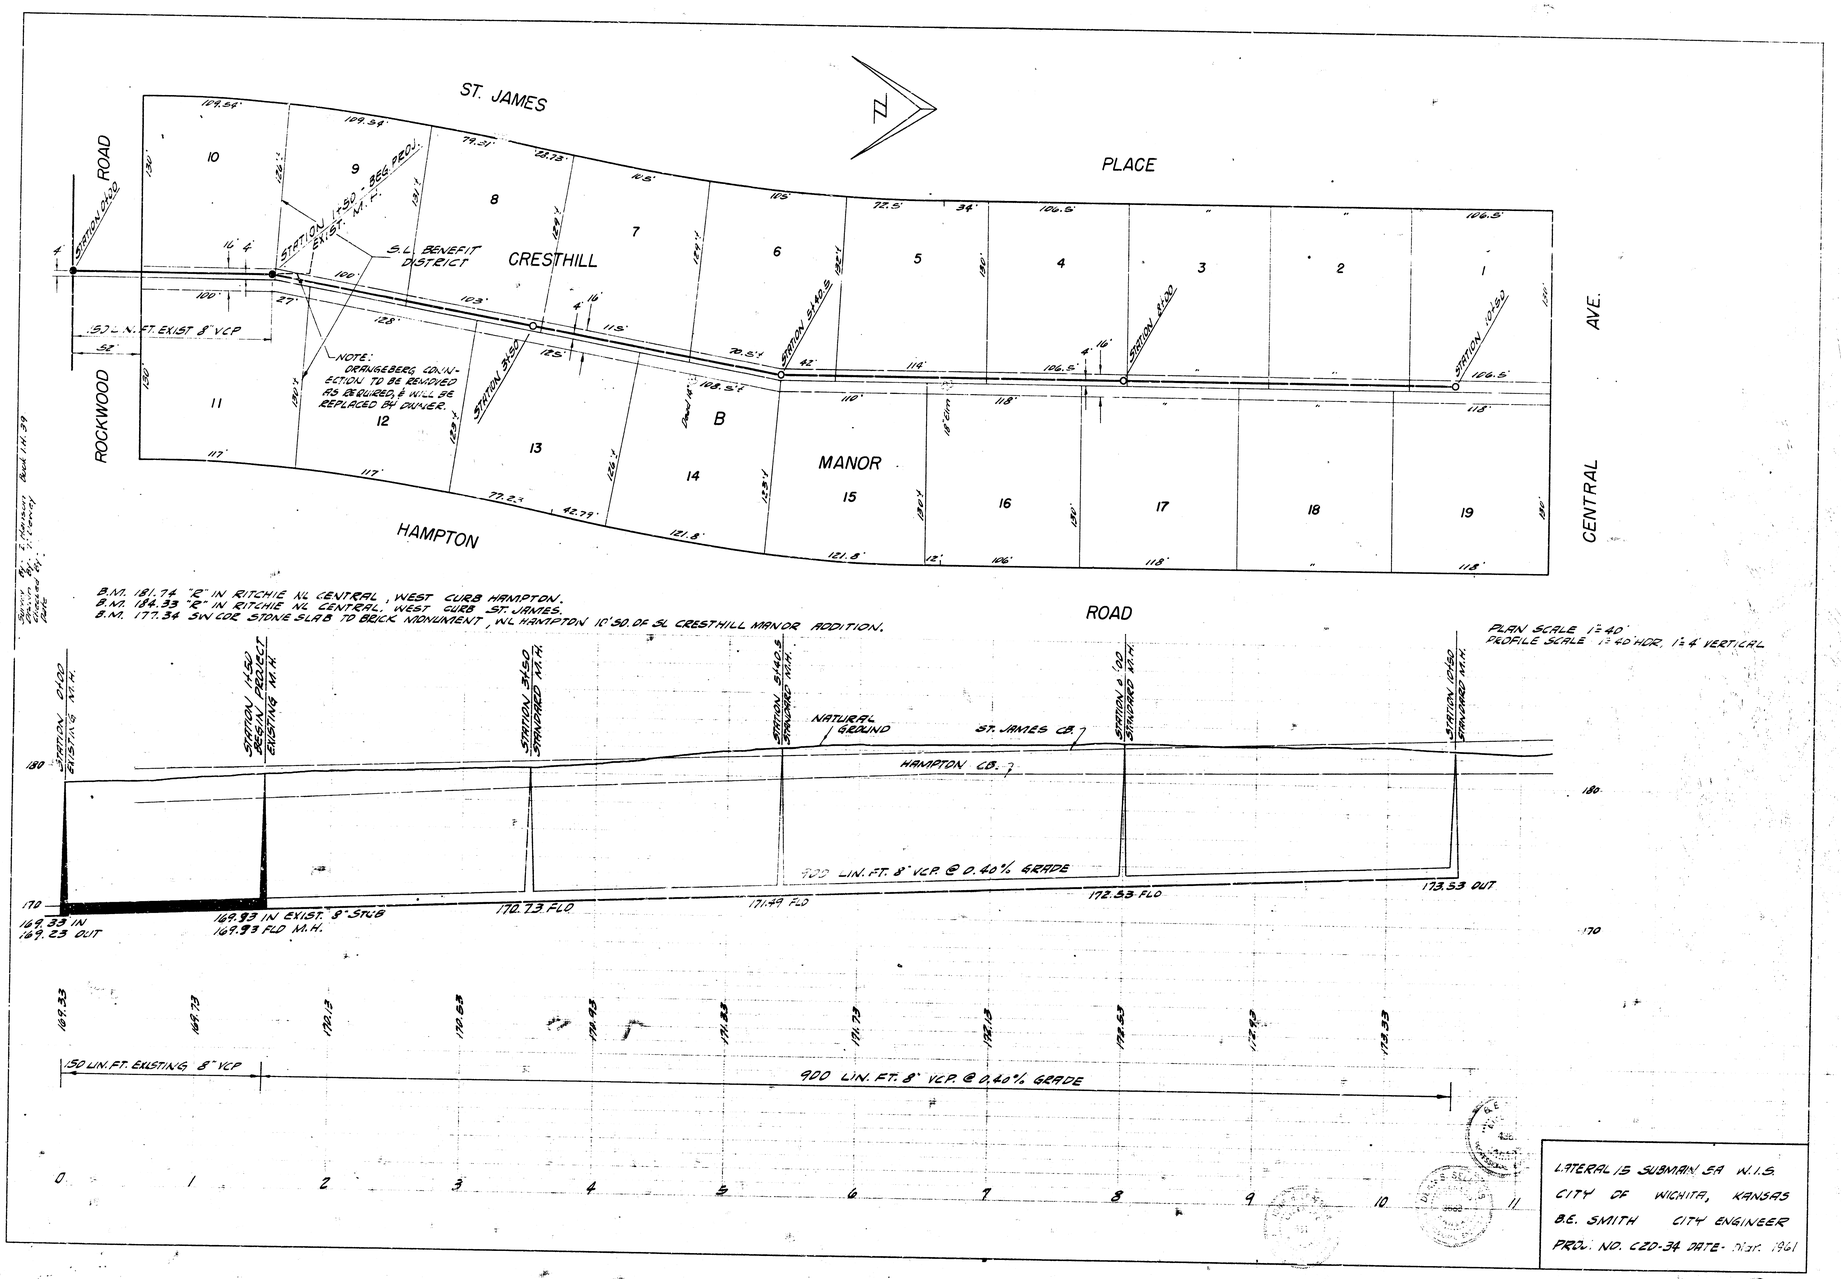
ST. JAMES
PLACE
ROCKWOOD ROAD
CRESTHILL
S.L. BENEFIT DISTRICT
MANOR
HAMPTON
CENTRAL AVE.
ROAD
STATION 0+00 EXISTING M.H.
STATION 1+50 - BEG. PROJ.
STATION 3+50
STATION 5+40.8
STATION 6+00
STATION 10+50
150 L.F. EXIST. 8" VCP
NOTE: DRAINAGE CONNECTION TO BE REMOVED AS REQUIRED, & WILL BE REPLACED BY OWNER.
B.M. 181.74 "R" IN RITCHIE NL CENTRAL, WEST CURB HAMPTON.
B.M. 184.33 "R" IN RITCHIE NL CENTRAL, WEST CURB ST. JAMES.
B.M. 177.34 SW COR. STONE SLAB TO BRICK MONUMENT, NL HAMPTON 10'50. OF SL CRESTHILL MANOR ADDITION.
PLAN SCALE 1"=40'
PROFILE SCALE 1"=40' HOR. 1"=4' VERTICAL
NATURAL GROUND
ST. JAMES CB. 7
HAMPTON CB. 7
900 LIN. FT. 8" VCP @ 0.40% GRADE
169.33 IN
169.23 OUT
169.93 IN EXIST. 8" STUB
169.93 FLO M.H.
170.73 FLO
171.49 FLO
172.53 FLO
173.53 OUT
LATERAL IS SUBMAIN 5A W.I.S.
CITY OF WICHITA, KANSAS
B.E. SMITH CITY ENGINEER
PROJ. NO. CZD-34 DATE: OCT. 1961