B.M. 181.42 'X' ON E HDWL. 27' WEST OF MISSION, N.S. CENTRAL.
B.M. 177.34 SW COR OF STONE SLAB TO BRICK MONUMENT.
W.L. HAMPTON 10'S OF S.L. CRESTHILL MANOR ADDN.

PLAN SCALE 1" = 40'
PROFILE SCALE 1" = 40' HOR. 1" = 4' VERTICAL

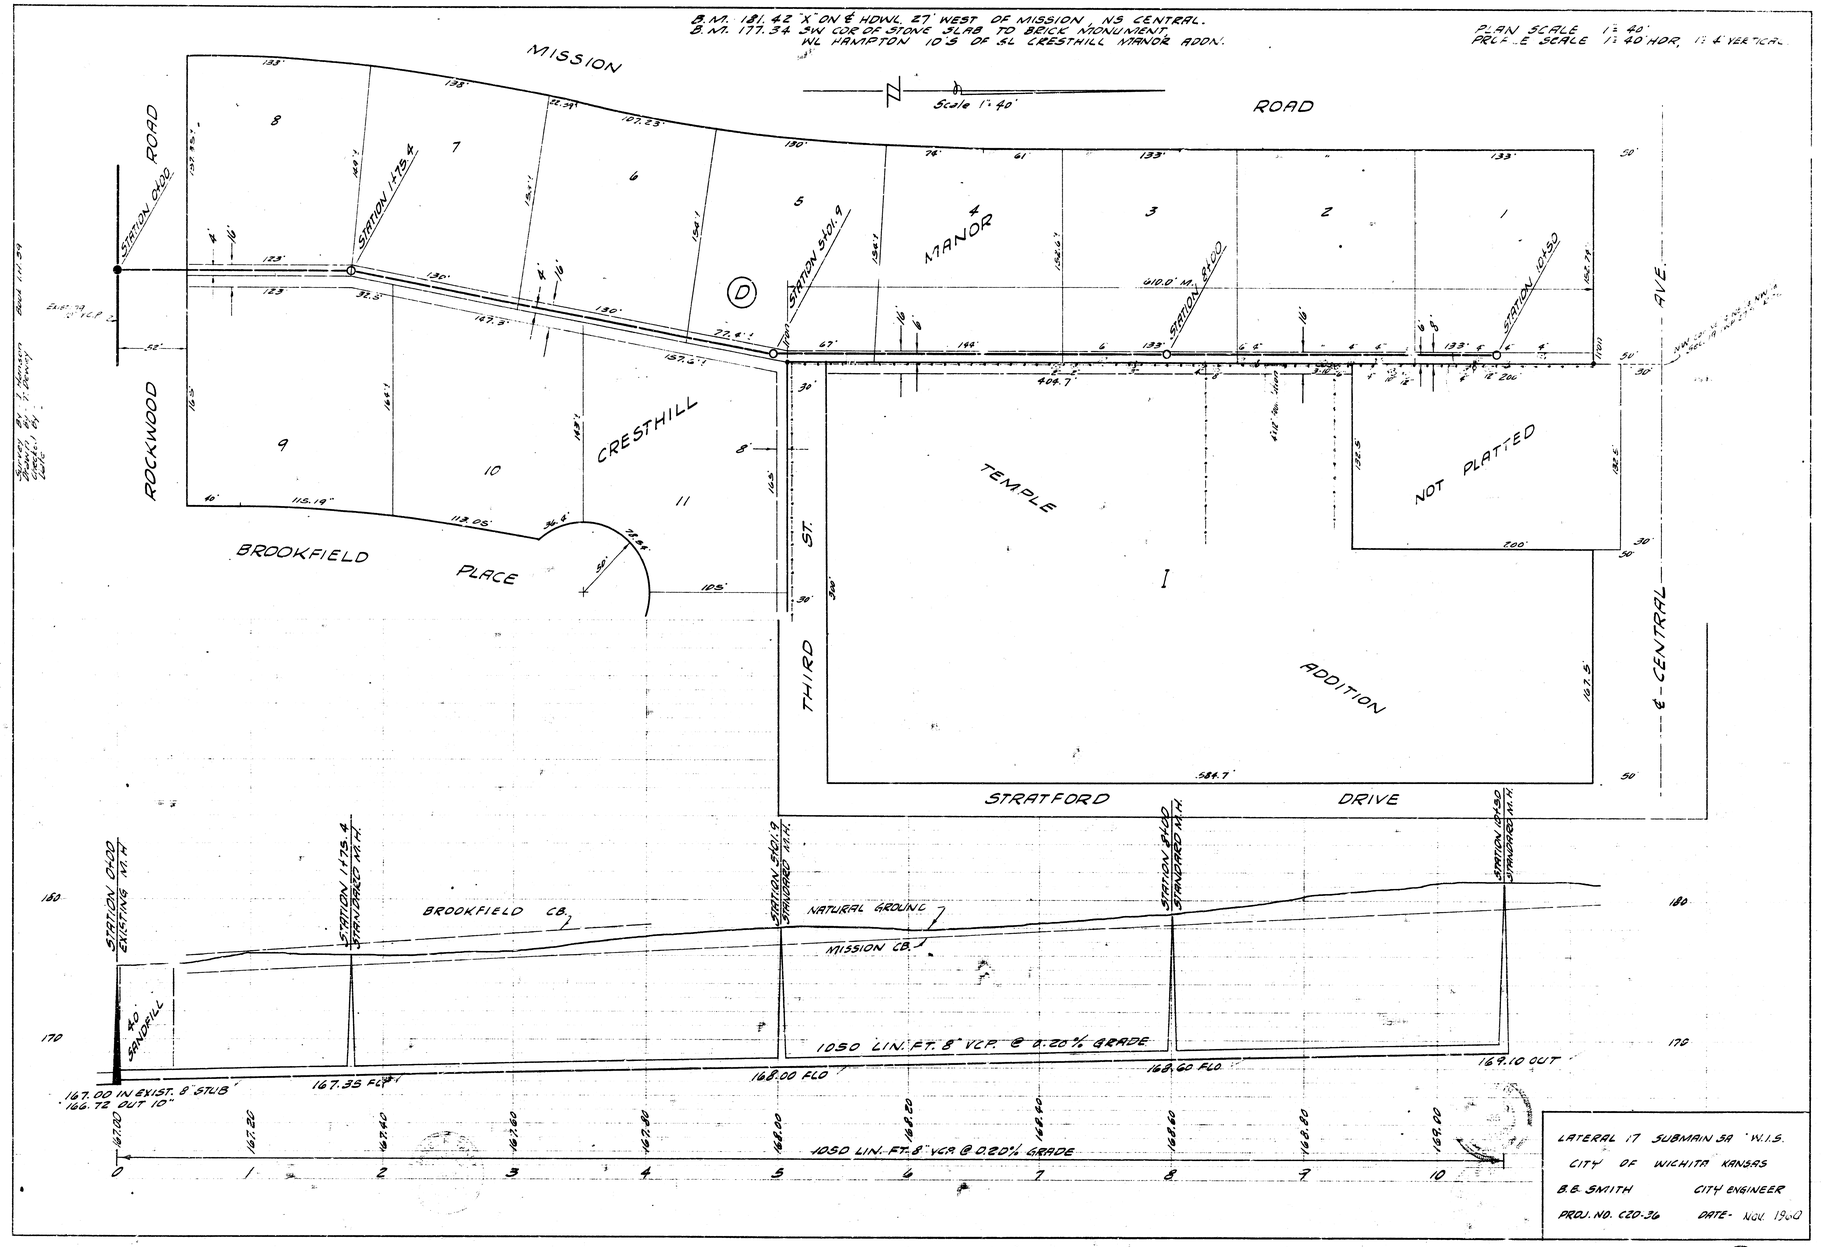

LATERAL 17 SUBMAIN 3A W.I.S.
CITY OF WICHITA KANSAS
B.B. SMITH CITY ENGINEER
PROJ. NO. C20-36 DATE- NOV. 1940