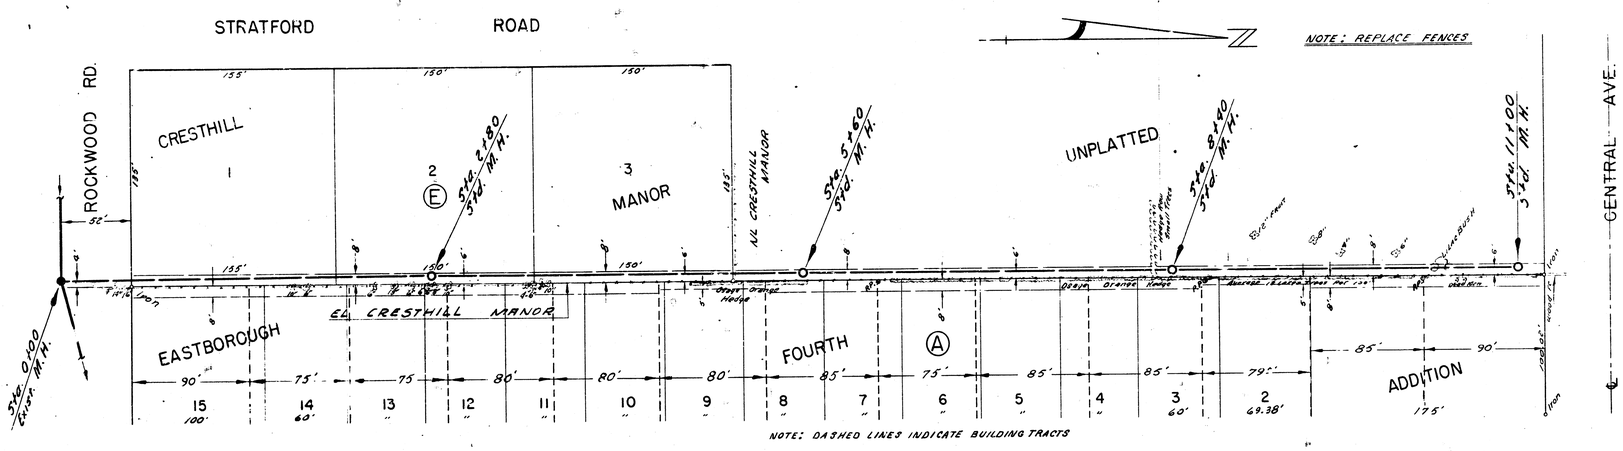

B.M. 174.52 "R" IN RITCHIE N. END RETURN N.W. COR. ROCKWOOD & MISSION
B.M. 176.50 "R" IN RITCHIE S. CURB ROCKWOOD & E.L. HAMPTON ROAD

PLAN SCALE .1"=40'
PROFILE SCALE 1"=40' HOR.- 1"=4' VERT.

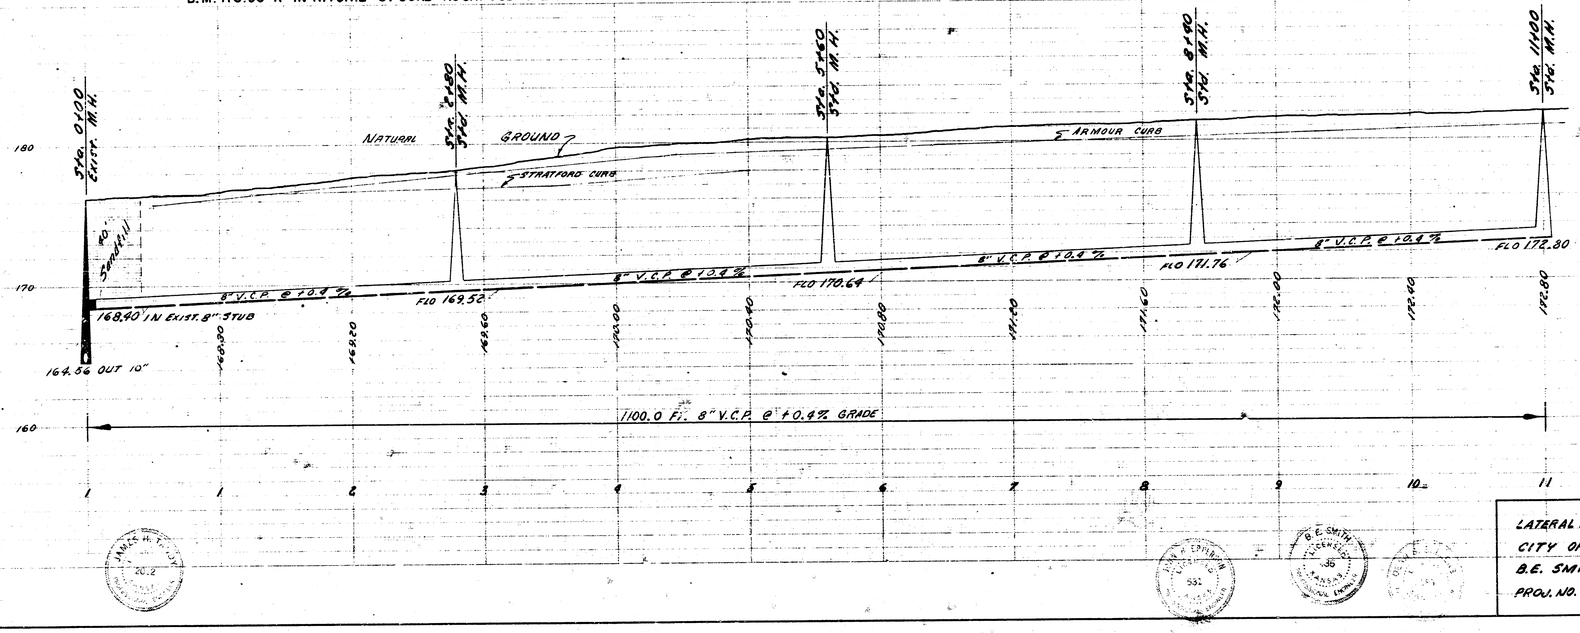

LATERAL 19 SUB. 5A W. I. S.
CITY OF WICHITA, KANSAS
B.E. SMITH CITY ENGINEER
PROJ. NO. CCO-38 DATE- May 1962